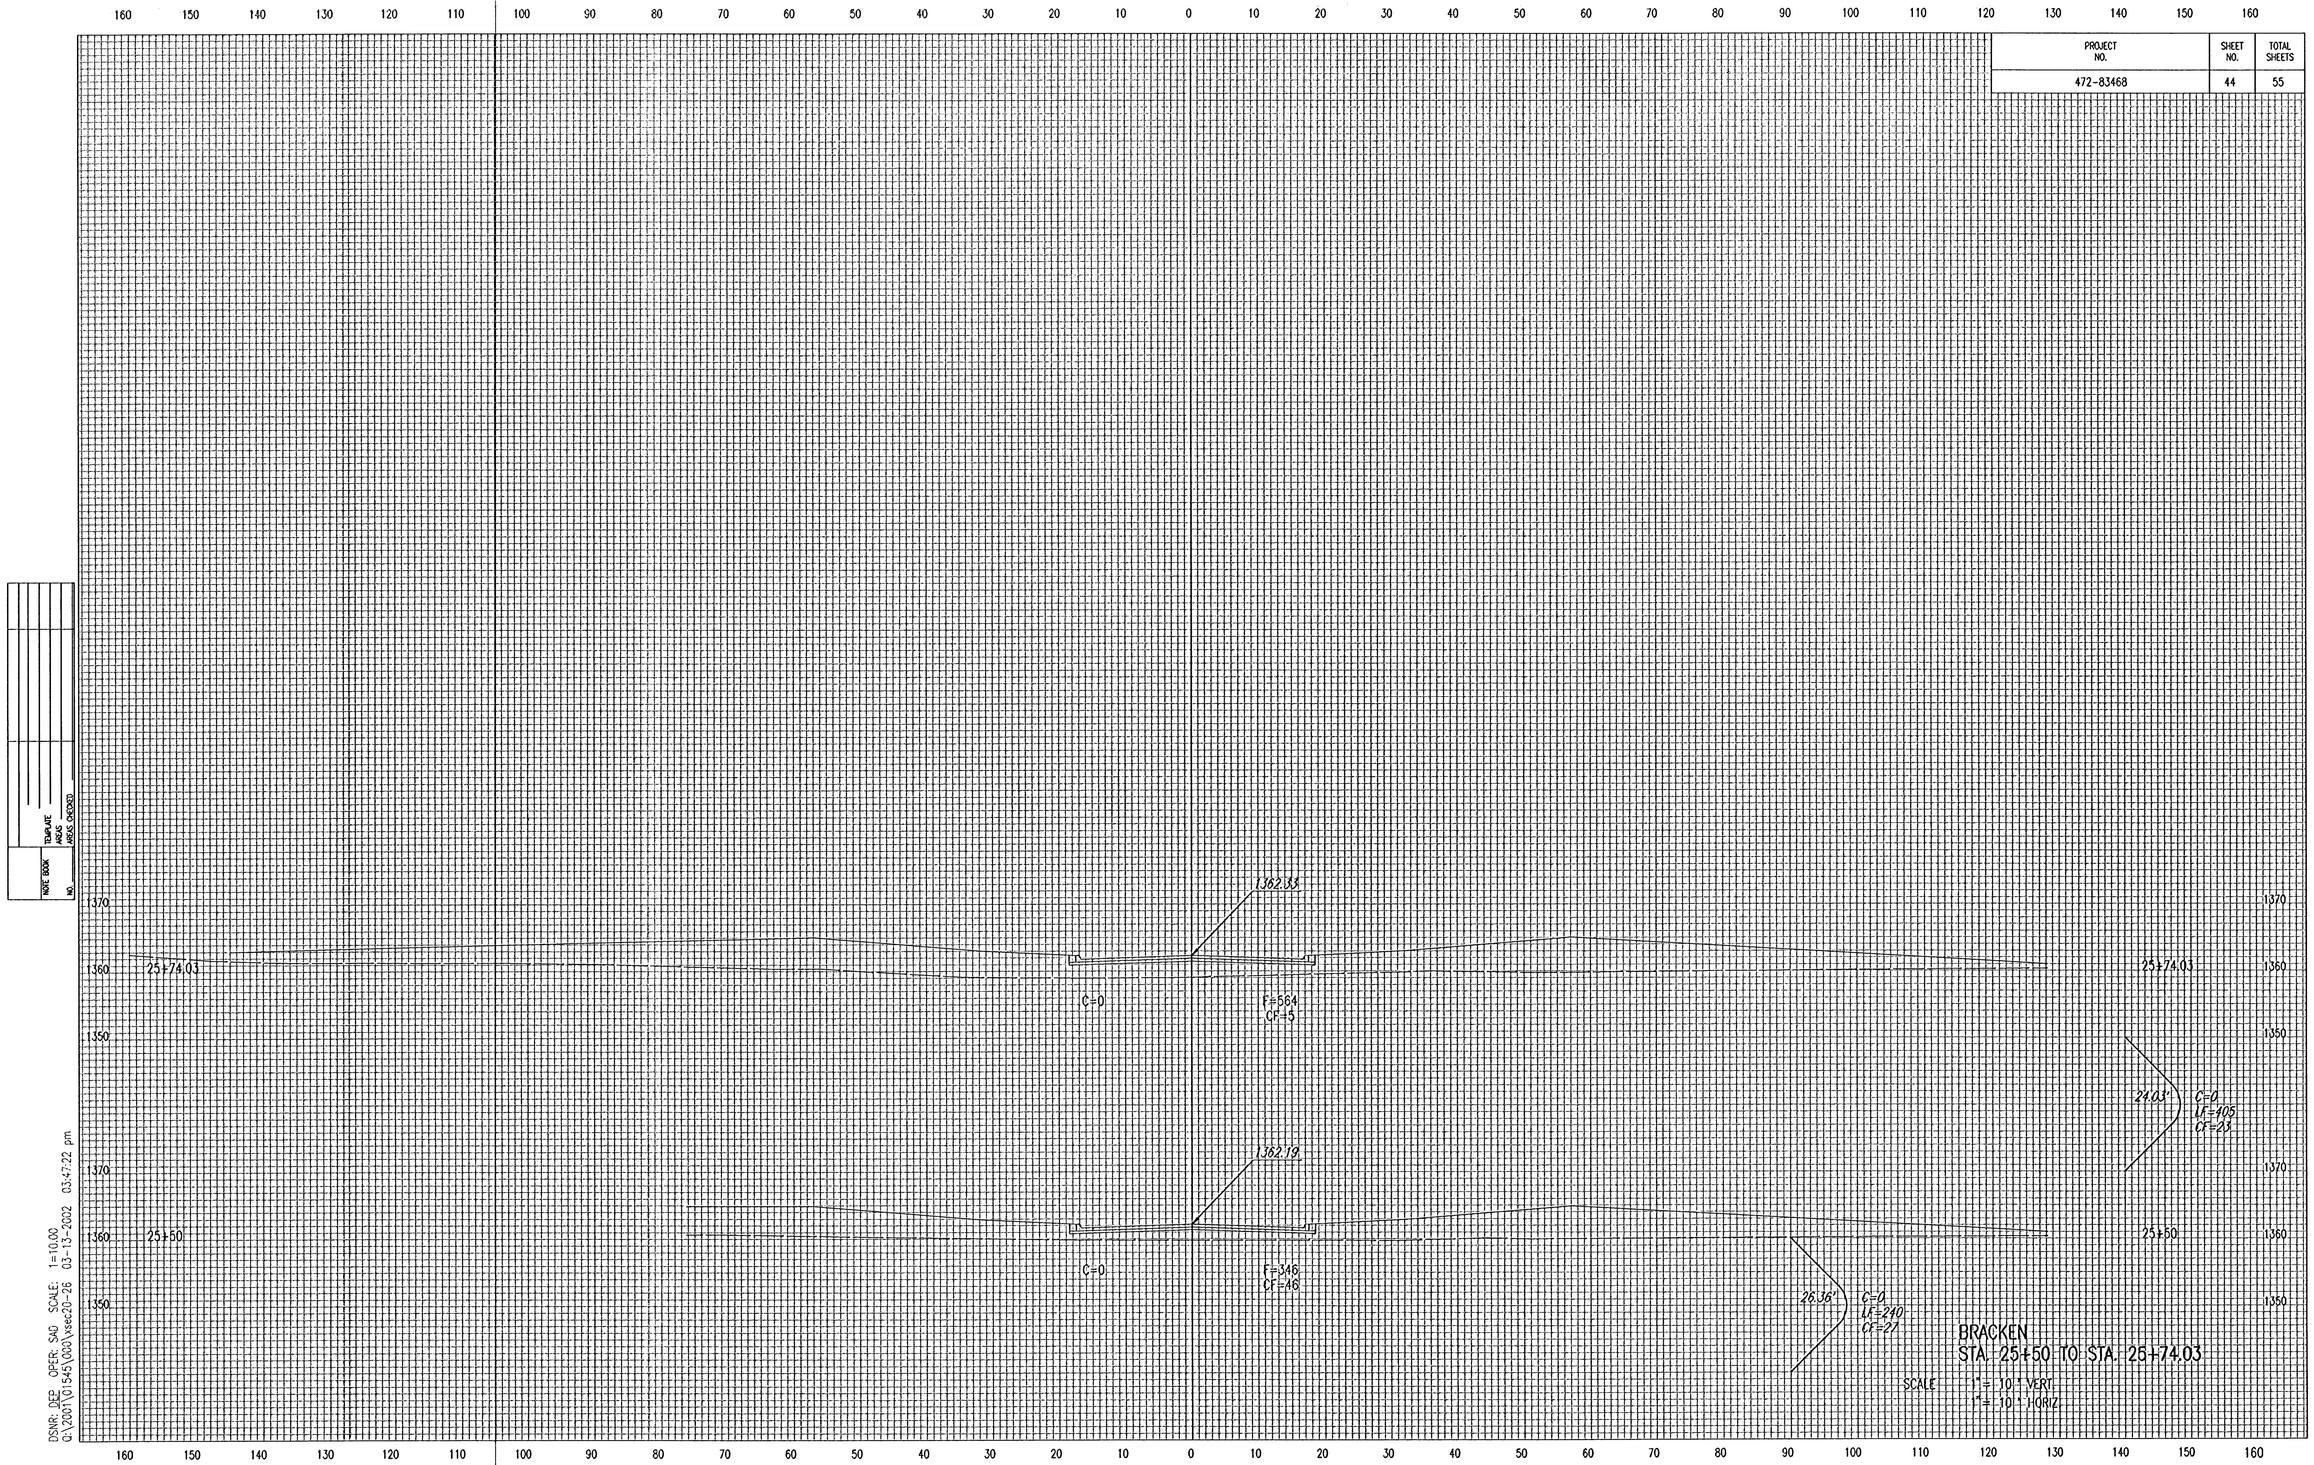PROJECT NO.	SHEET NO.	TOTAL SHEETS
472-83468	44	55