PLOTTED: Monday, April 01, 2024 @ 03:18PM

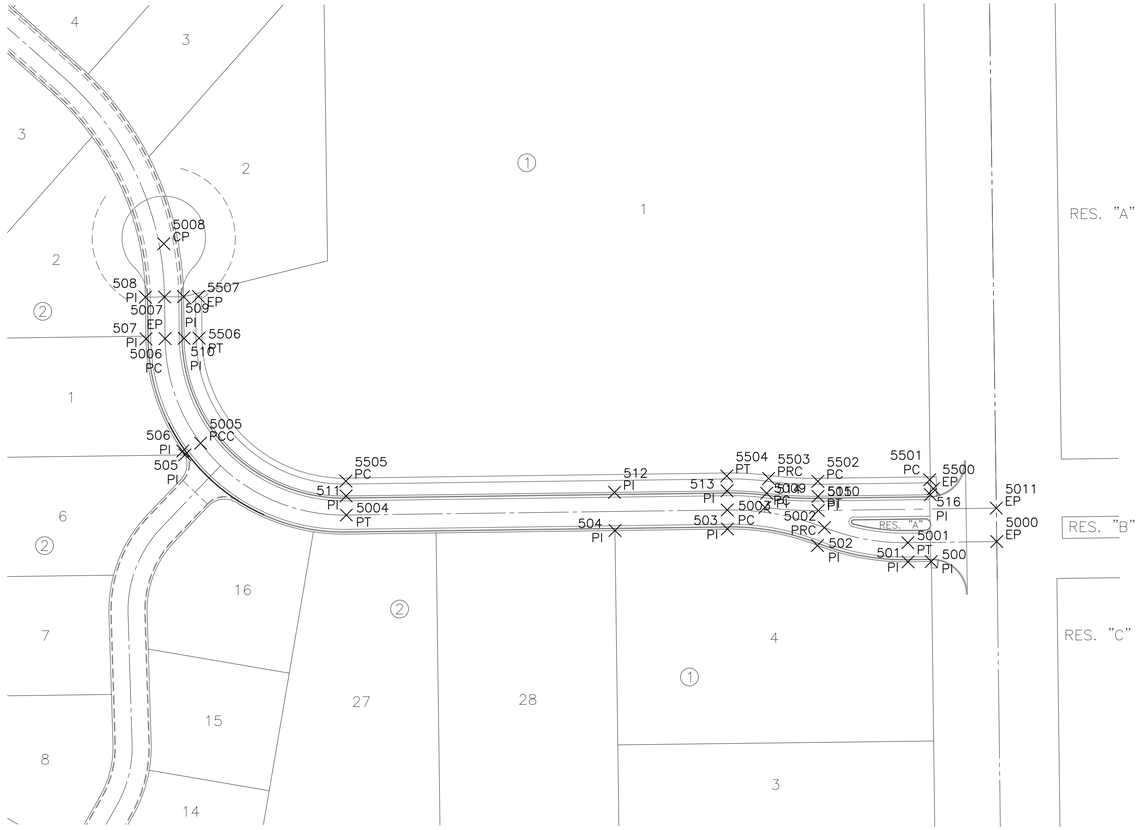

PLAT IRONS			
Point #	Northing	Easting	Desc.
500	1717786.60	1638532.45	PI
501	1717786.29	1638512.97	PI
502	1717800.02	1638436.97	PI
503	1717813.86	1638361.49	PI
504	1717812.60	1638267.24	PI
505	1717876.00	1637906.62	PI
506	1717879.21	1637904.77	PI
507	1717973.31	1637873.98	PI
508	1718008.23	1637873.51	PI
509	1718008.66	1637905.51	PI
510	1717973.74	1637905.98	PI
511	1717841.55	1638041.76	PI
512	1717844.61	1638266.82	PI
513	1717845.84	1638361.16	PI
514	1717843.87	1638394.43	PI
515	1717841.25	1638437.42	PI
516	1717842.67	1638531.70	PI

PAVING POINTS			
Point #	Northing	Easting	Desc.
5000	1717803.35	1638587.31	EP
5001	1717802.35	1638512.78	PT
5002	1717815.05	1638442.81	PRC
5003	1717829.83	1638361.34	PC
5004	1717825.55	1638041.97	PT
5005	1717885.81	1637919.76	PCC
5006	1717973.53	1637889.98	PC
5007	1718008.44	1637889.51	EP
5008	1718053.05	1637888.91	CP
5009	1717831.97	1638392.89	PC
5010	1717829.35	1638437.65	PT
5011	1717831.35	1638586.94	EP

SIDEWALK POINTS			
Point #	Northing	Easting	Desc.
5500	1717847.66	1638534.22	EP
5501	1717855.10	1638531.12	PC
5502	1717853.85	1638437.33	PC
5503	1717856.27	1638396.06	PRC
5504	1717858.33	1638360.96	PT
5505	1717854.05	1638041.59	PC
5506	1717973.91	1637918.48	PT
5507	1718008.84	1637918.01	EP

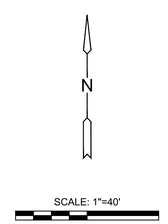

EVERY ATTEMPT HAS BEEN MADE TO INSURE ALL COORDINATE VALUES SHOWN ARE AN ACCURATE AND TRUE REPRESENTATION OF THE CURRENT PLANS. ALL VALUES ARE TO BE CONFIRMED WITH THE FINAL SIGNED PLAN SET BEFORE USE.

MKEC
Wichita, KS • 316.684.9600

SCOTT PRESTON LEMANS LICENSED KANSAS PROFESSIONAL ENGINEER 24428 4/1/24

PAVING

THE MOORINGS PLAZA FOURTH ADDITION

PHASE 1

BUBBLE MAP

PROJECT NO. 472-2023-085905

SCALE 1"=40'

DRAWN	DESIGNED	CHECKED
BWS	DFL	SPE

NO.	REVISION	DATE
0	FOR CONSTRUCTION	04/01/24

SHEET NO. 11 OF 23

©2024 MKEC ENGINEERING, INC. ALL RIGHTS RESERVED WWW.MKEC.COM THESE DRAWINGS AND THEIR CONTENTS, INCLUDING, BUT NOT LIMITED TO, ALL CONCEPTS, DESIGNS, & IDEAS ARE THE EXCLUSIVE PROPERTY OF MKEC ENGINEERING, INC. (MKEC), AND MAY NOT BE USED OR REPRODUCED IN ANY WAY WITHOUT THE EXPRESS CONSENT OF MKEC.

J:\PROJECTS\2022\2201010892_THE MOORINGS PLAZA FOURTH ADDITION\00 29892 CAD\SHTS\05 CIVIL\PAV\29892-05-5500 PH1.DWG