LEARJET WAY
STORM WATER SEWER
LINE 1 & LINE 2

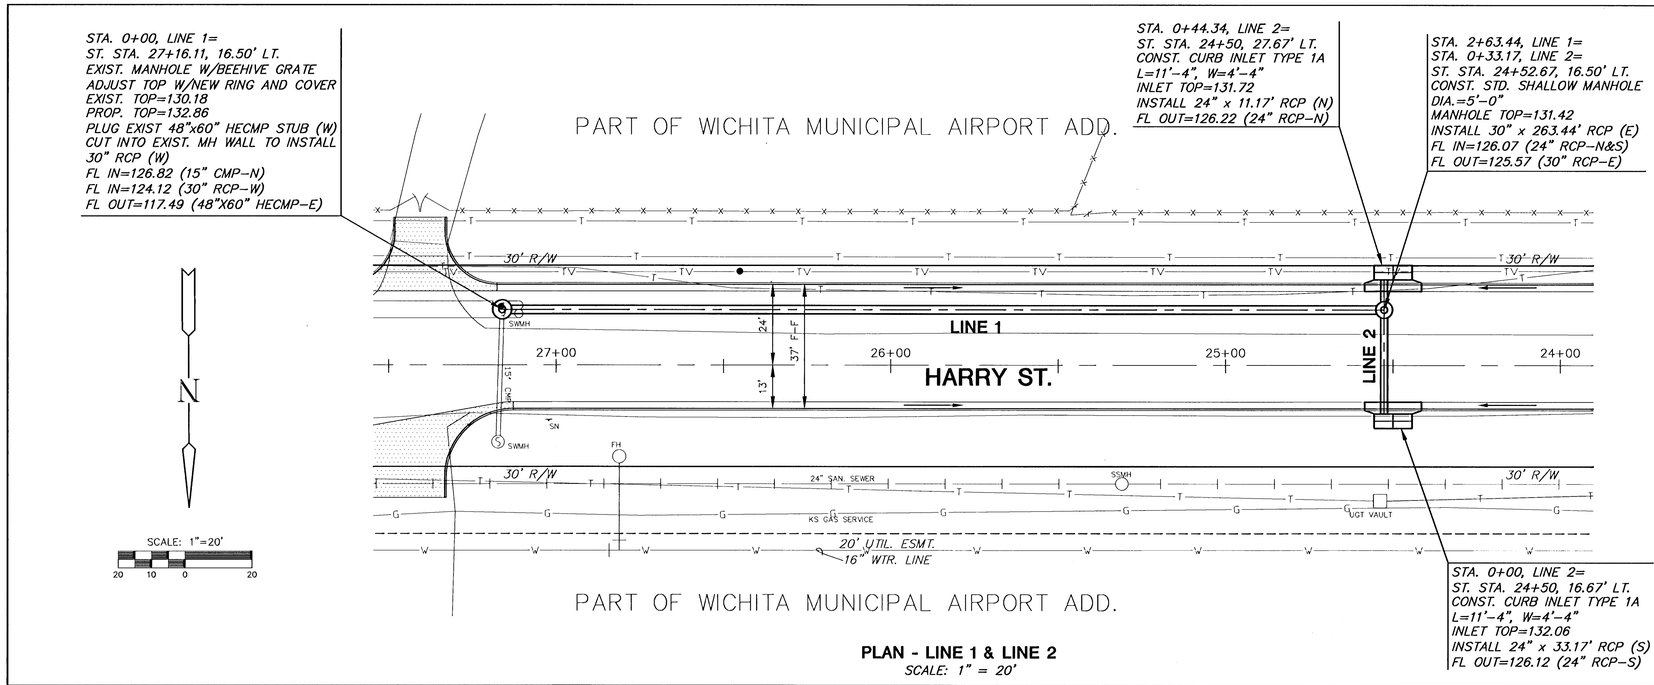

PLAN - LINE 1 & LINE 2
SCALE: 1" = 20'

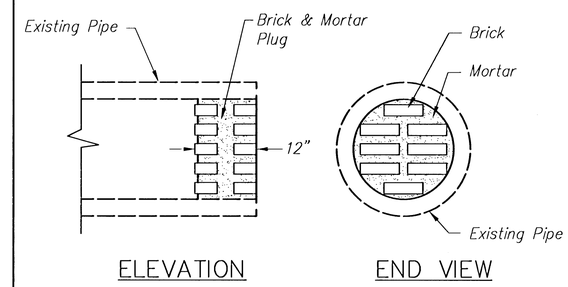

PIPE PLUGGING DETAIL

NOTE:

Both ends of all pipes to be abandoned in place shall be plugged. Pipe plugs shall be constructed of brick masonry, with construction requirements and materials conforming to the same requirements as specified for Masonry construction in the Std. Specs. Pipes shall be plugged with 12" thick plugs. The construction of pipe plugs shall not be paid for directly, but shall be considered subsidiary to drainage items.

The contractor may use other methods to plug existing pipe if approved by the project engineer.

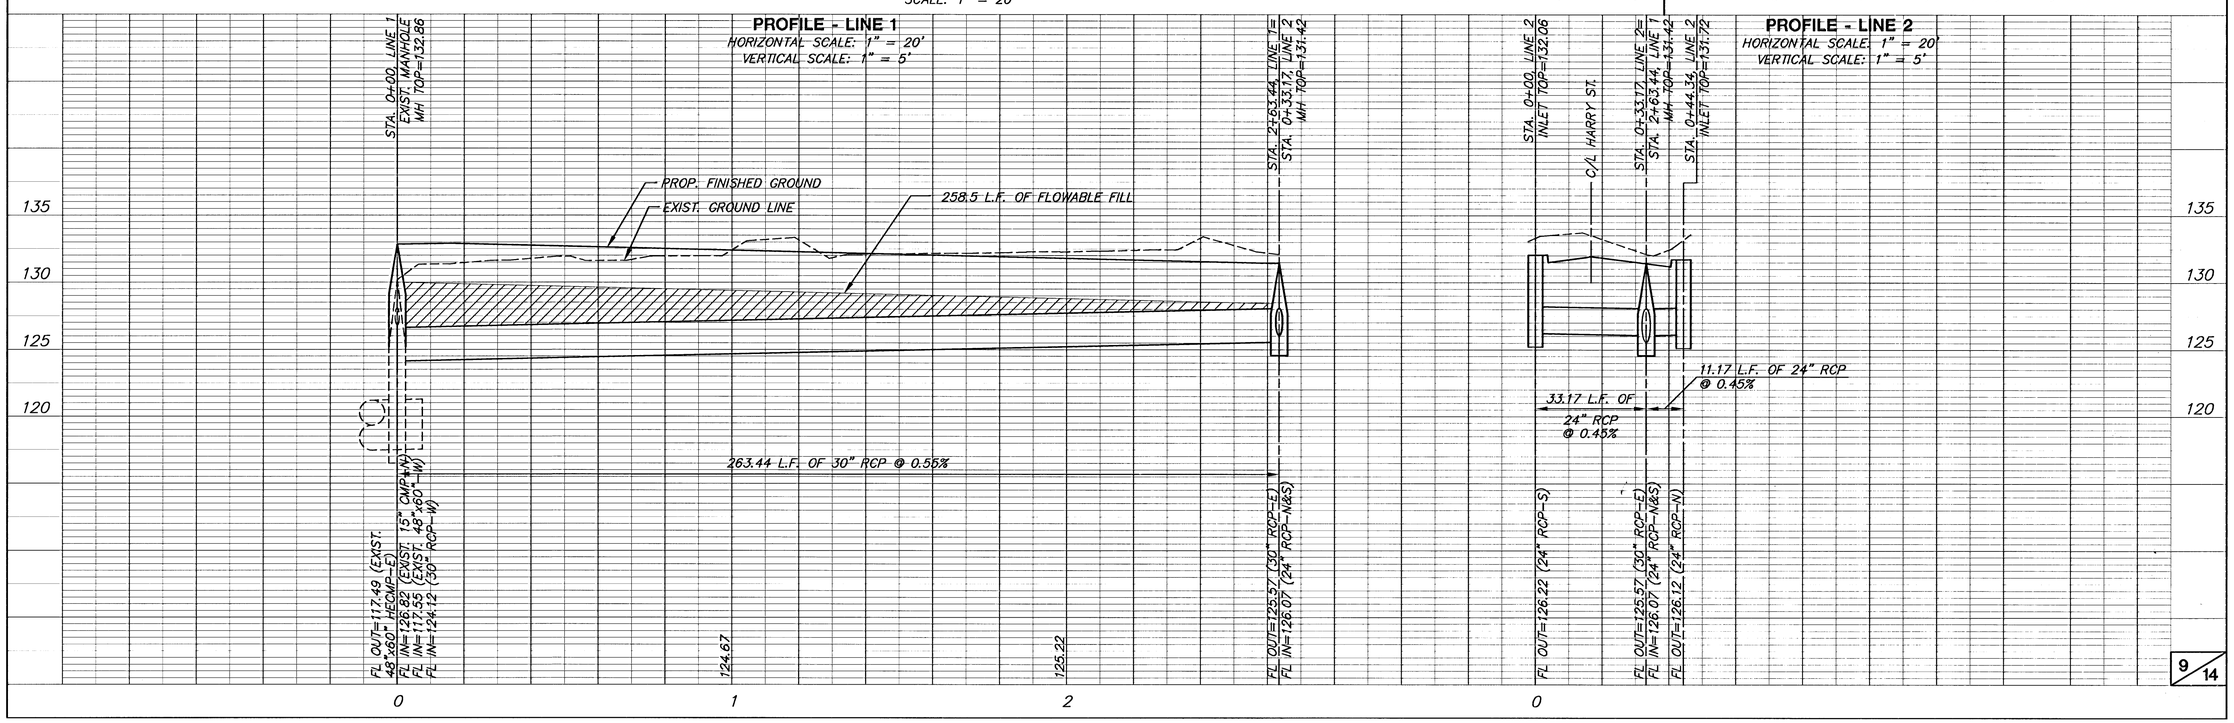

H:\CIVIL\99034\PAVE\99034_D1.DWG Tue Nov 28 11:55:02 2000