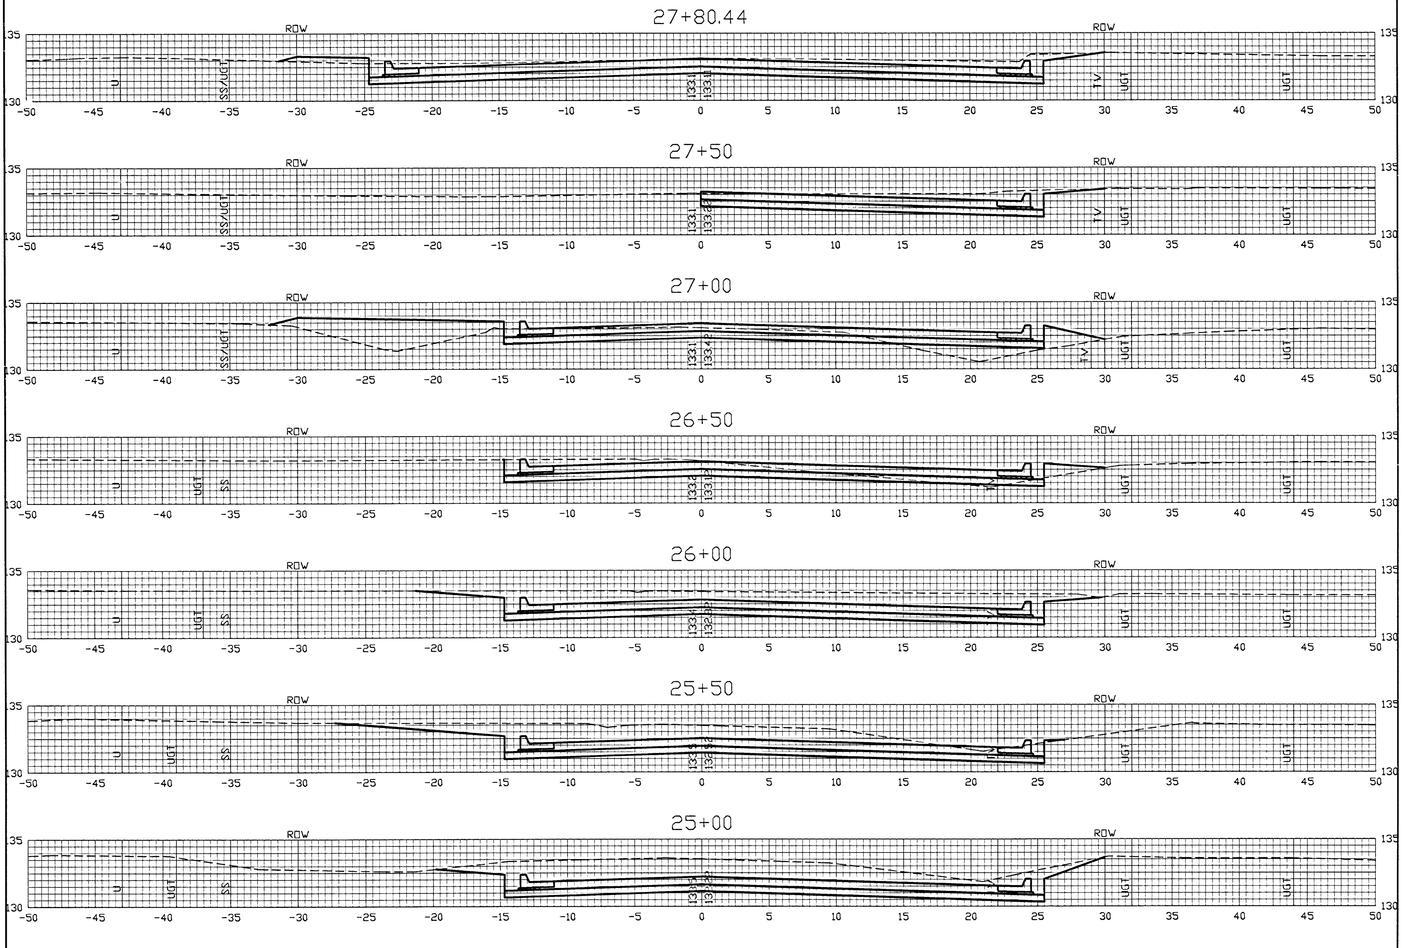

14/14

LEARJET WAY IMPROVEMENTS X-SECTIONS, SHT. 4 OF 4