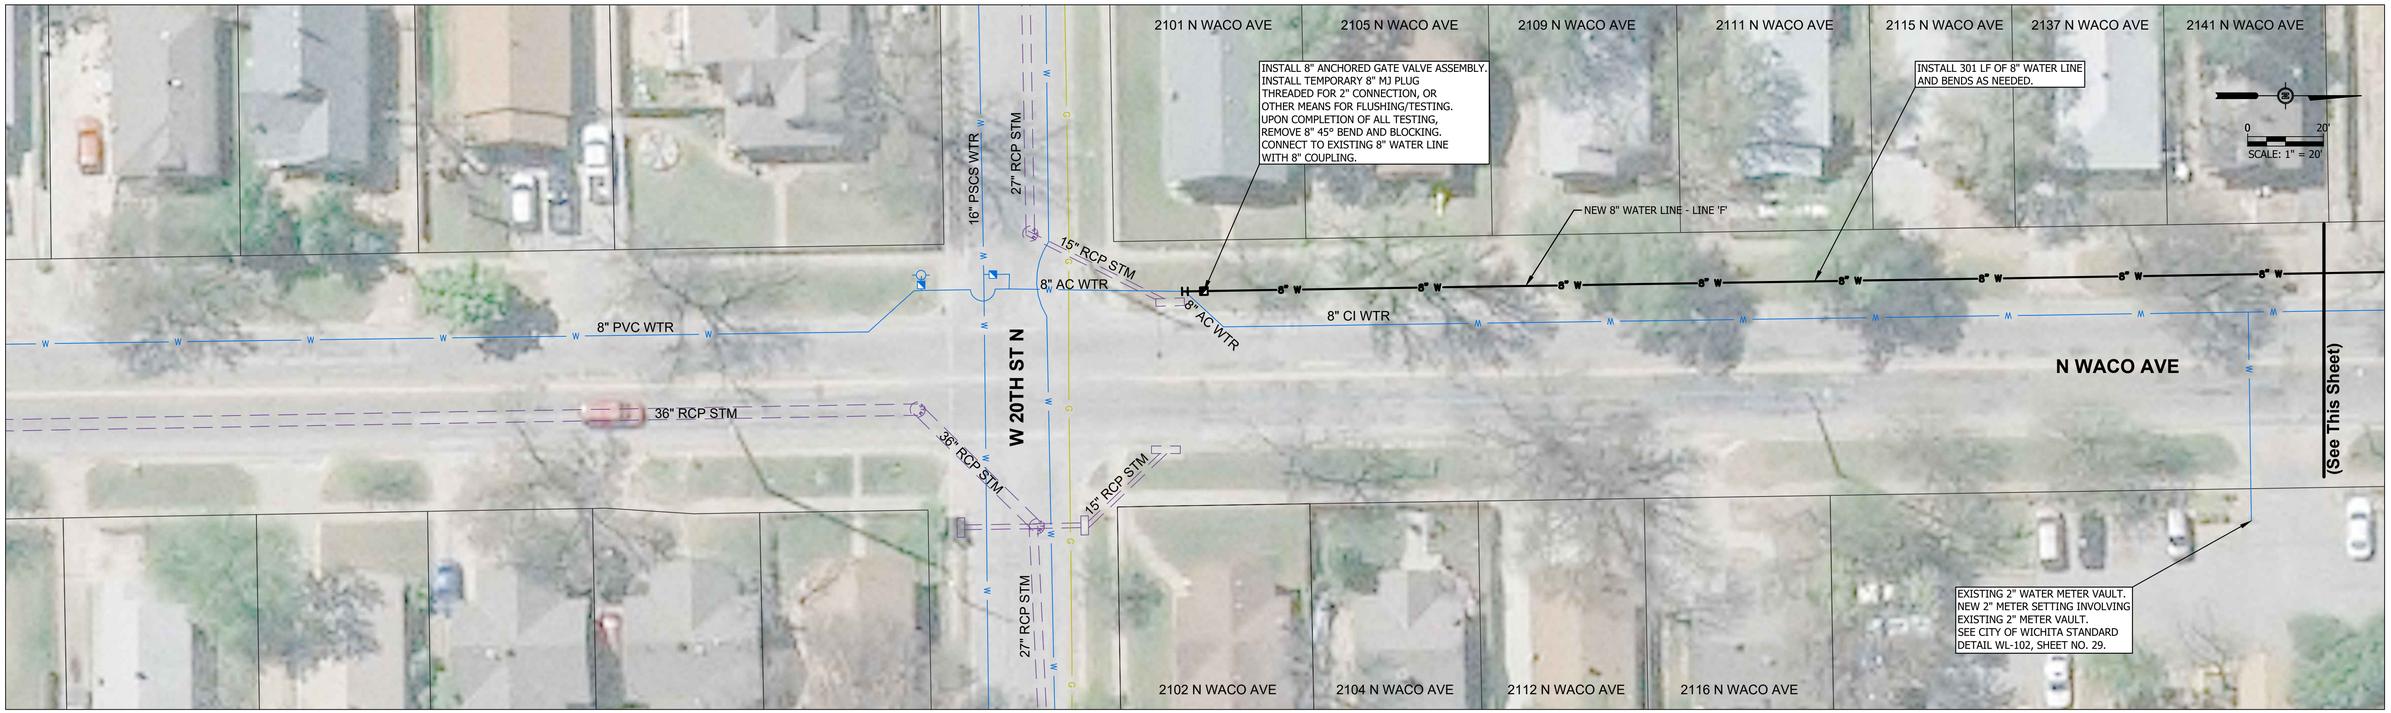

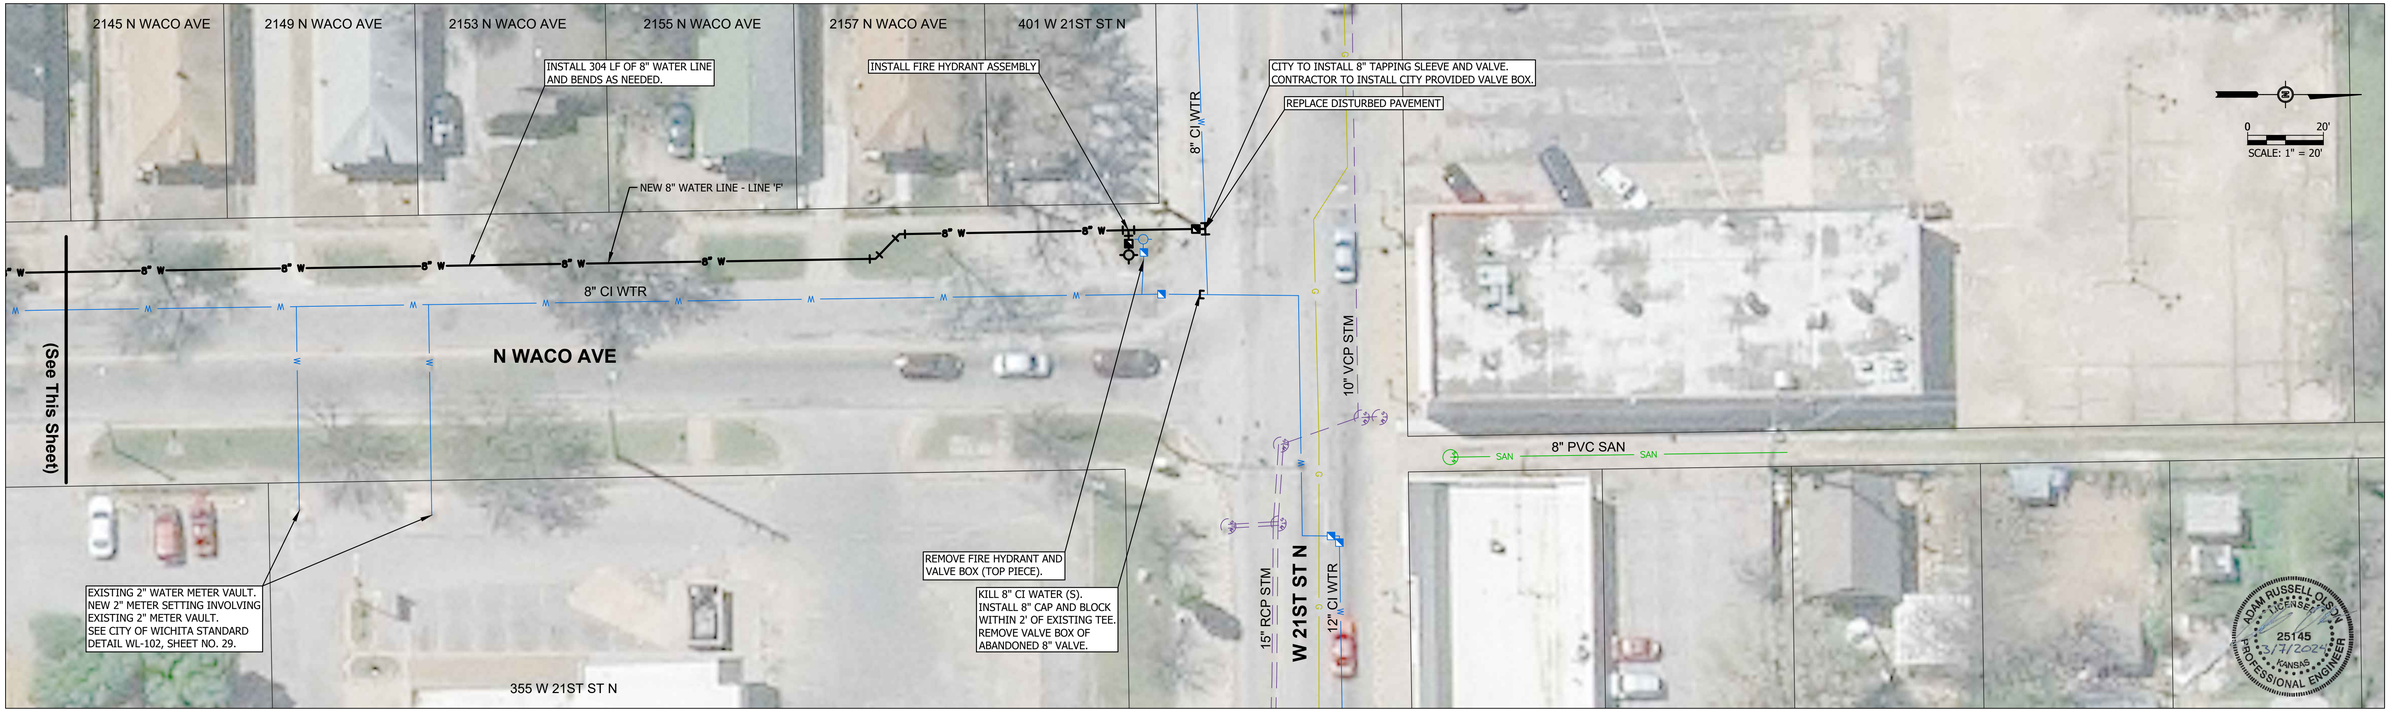

#	DATE	DESCRIPTION	BY

DESIGNED BY: ARO
DRAWN BY: SWV
CHECKED BY: LPF
PROJECT ENGR: LPF

Bartlett&West
www.bartwest.com

CITY OF WICHITA

NORTH MARKET
WATER MAIN REPLACEMENT

LINE 'F' - N WACO AVENUE

PROJ NO: 19230.010
CONST PROJ: 448-2020-035006
SCALE: AS NOTED
DATE: MARCH 2024

DRAWING NO: 14
SHEET NO: 14 OF 35

Drawing Name: W:\Proj\19000\19230\19230.010\AutoCad\Plan Set\19230.010_Water Main Replacement.dwg Layout Name: 14 N WACO (1) Plotted By: ARO01079 Plotted on: 4/9/2024 1:48:37 PM

Last edit on: 00/00/00

ALL RIGHTS RESERVED. ALL BARTLETT & WEST ENGINEERS PLANS, SPECIFICATIONS AND DRAWINGS ARE PROTECTED UNDER COPYRIGHT LAW, AND NO PART MAY BE COPIED, REPRODUCED, DISPLAYED PUBLICLY, USED TO CREATE DERIVATIVES, DISTRIBUTED, STORED IN A RETRIEVAL SYSTEM OR TRANSMITTED IN ANY FORM BY ANY MEANS WITHOUT PRIOR WRITTEN PERMISSION OF BARTLETT & WEST ENGINEERS.