BENCHMARK'S

Cross on South West Corner of Lot 25 Block H, The Fairmont Addition.

Elev. = 204.61 (City Datum)

"□" Cut on Curb at North East Entrance to Church of the Magdalen 2nd Addition.

Elev. = 190.48 (City Datum)

Contractor to verify depth & location of existing sanitary sewer manholes and utilities prior to construction.

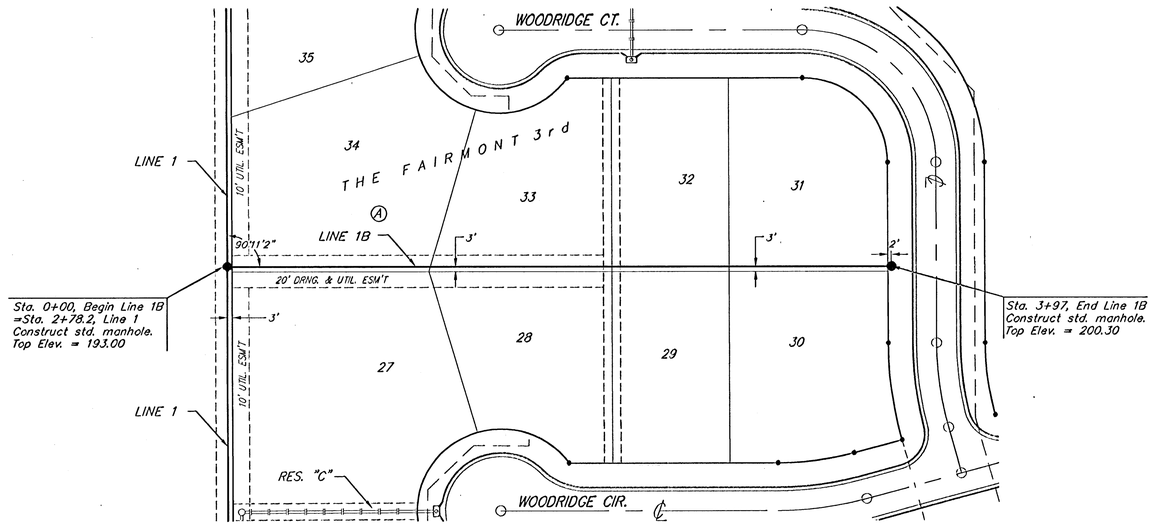

Scale: 1" = 40' Horizontal
1" = 5' Vertical
• = Iron

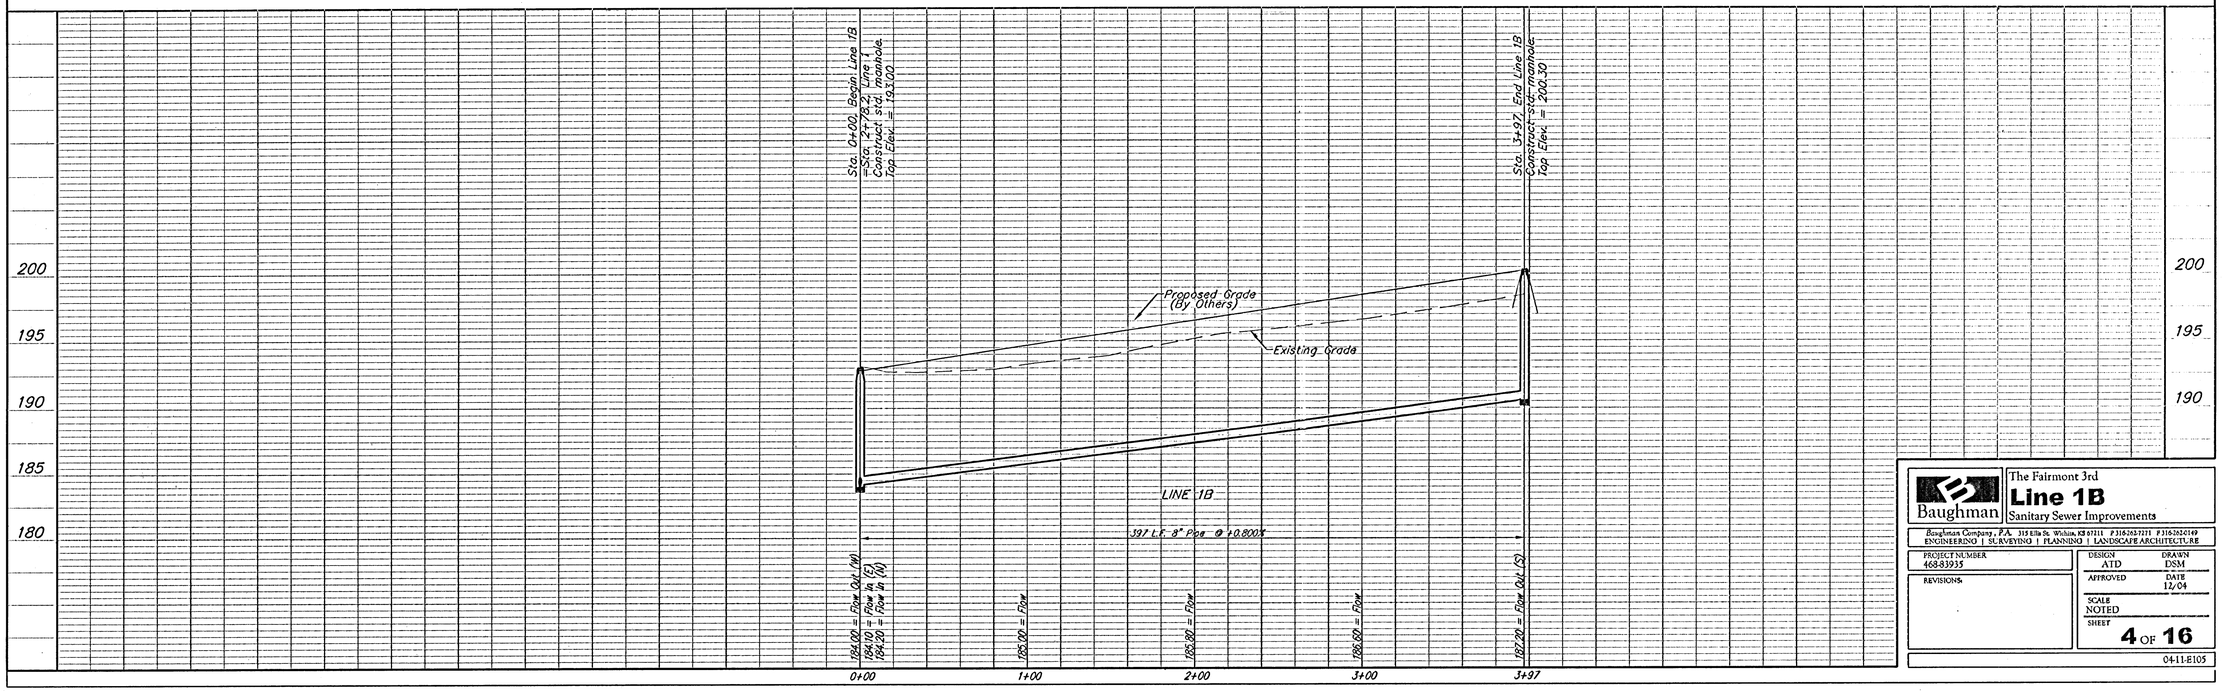

Baughman

The Fairmont 3rd
Line 1B
Sanitary Sewer Improvements

Baughman Company, P.A. 315 Ella St. Wichita, KS 67211 P 3162637271 F 3162620149
ENGINEERING | SURVEYING | PLANNING | LANDSCAPE ARCHITECTURE

PROJECT NUMBER 468-83935	DESIGN ATD / DRAWN DSM
REVISIONS	APPROVED / DATE 12/04
	SCALE NOTED
	SHEET 4 OF 16

04-11-E105