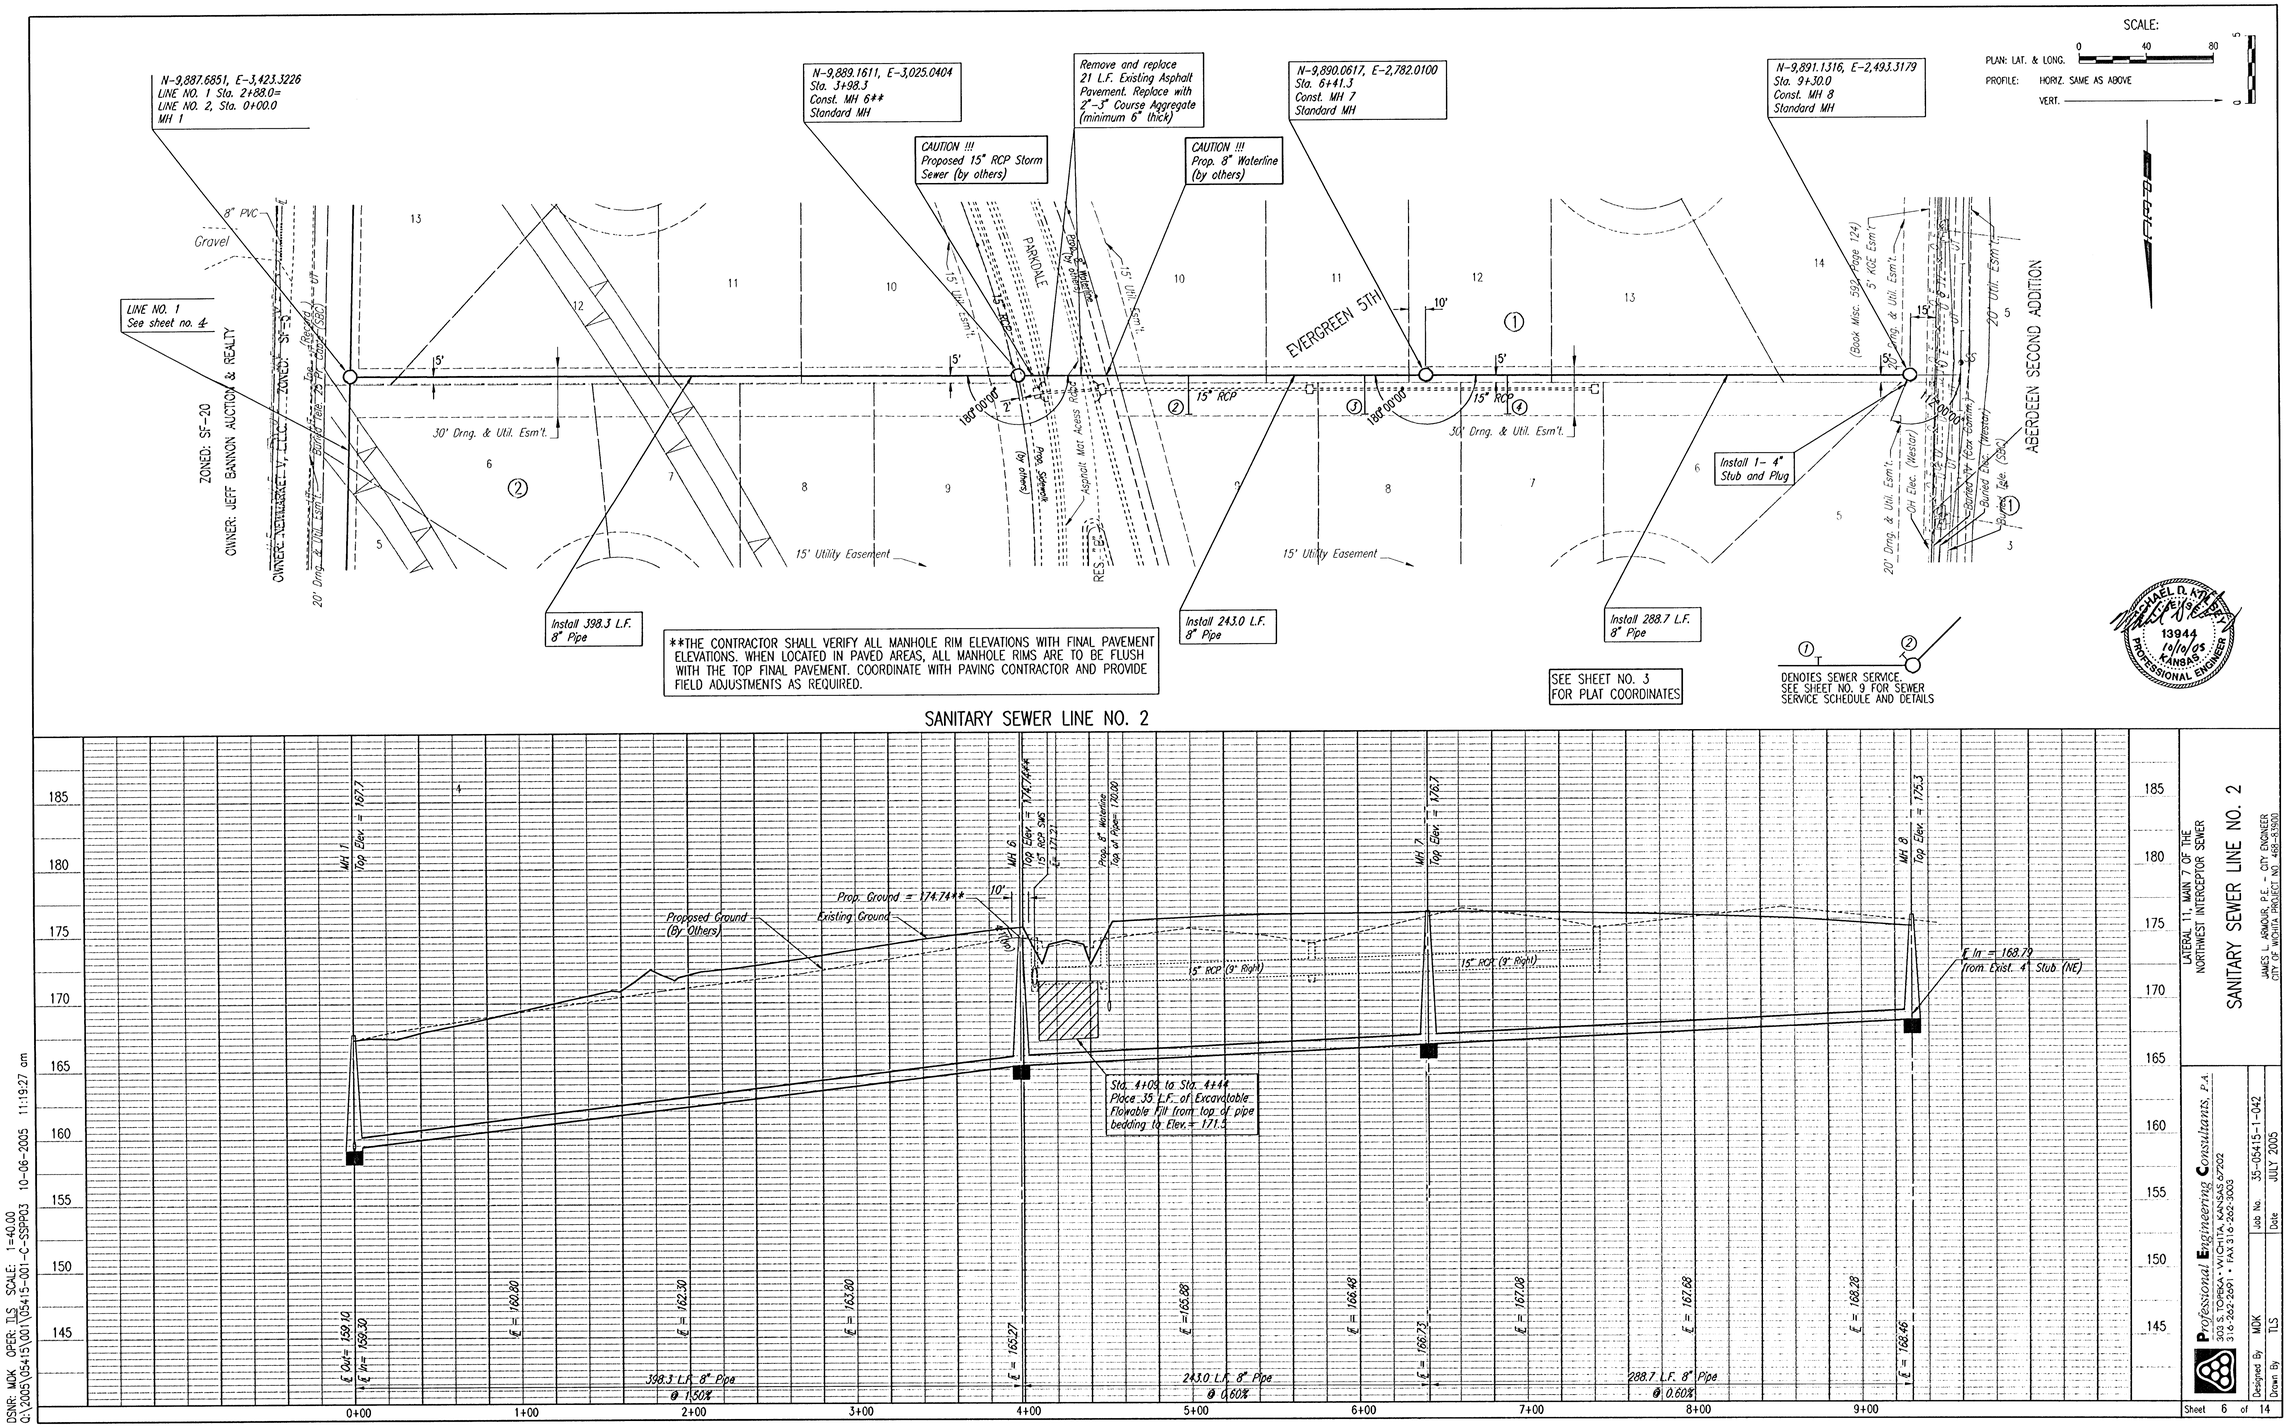

**THE CONTRACTOR SHALL VERIFY ALL MANHOLE RIM ELEVATIONS WITH FINAL PAVEMENT ELEVATIONS. WHEN LOCATED IN PAVED AREAS, ALL MANHOLE RIMS ARE TO BE FLUSH WITH THE TOP FINAL PAVEMENT. COORDINATE WITH PAVING CONTRACTOR AND PROVIDE FIELD ADJUSTMENTS AS REQUIRED.

SEE SHEET NO. 3 FOR PLAT COORDINATES

DENOTES SEWER SERVICE. SEE SHEET NO. 9 FOR SEWER SERVICE SCHEDULE AND DETAILS

SANITARY SEWER LINE NO. 2

LATERAL 11, MAIN 7 OF THE NORTHWEST INTERCEPTOR SEWER

SANITARY SEWER LINE NO. 2

JAMES L. ARMOUR, P.E. - CITY ENGINEER
CITY OF WICHITA PROJECT NO. 468-83900

Professional Engineering Consultants, P.A.
303 S. TOPEKA • WICHITA, KANSAS 67202
316-262-2691 • FAX 316-262-3003

Designed By MDK
Drawn By TLS
Job No. 35-05415-1-042
Date JULY 2005

Sheet 6 of 14

PLAN CHECKED CHECKED BY DATE

PROFILE CHECKED CHECKED BY DATE

DSNR: MDK OPER: TLS SCALE: 1=40.00
Q:\2005\05415\001\05415-001-C-SSPP03 10-06-2005 11:19:27 am