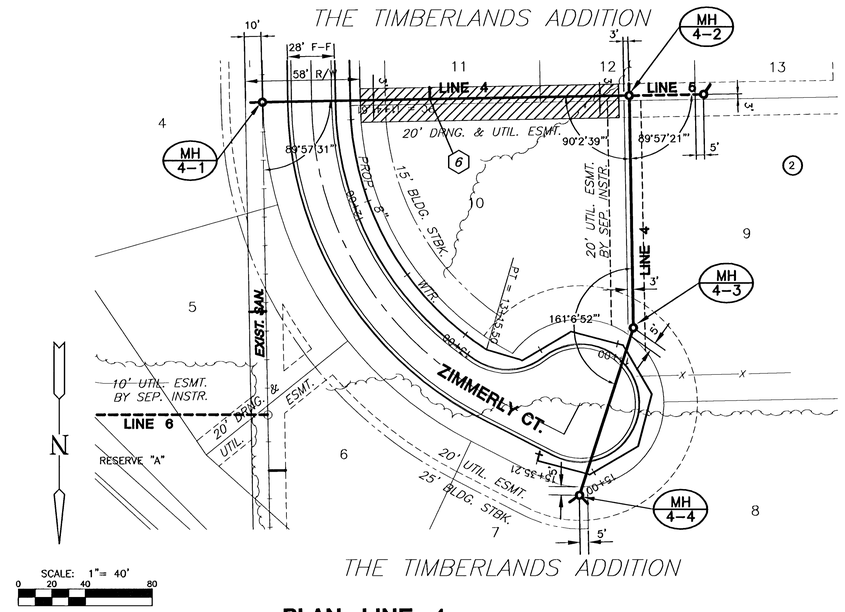

NOTE:
TREE LOCATIONS TO BE FIELD VERIFIED.

= TREE REMOVAL

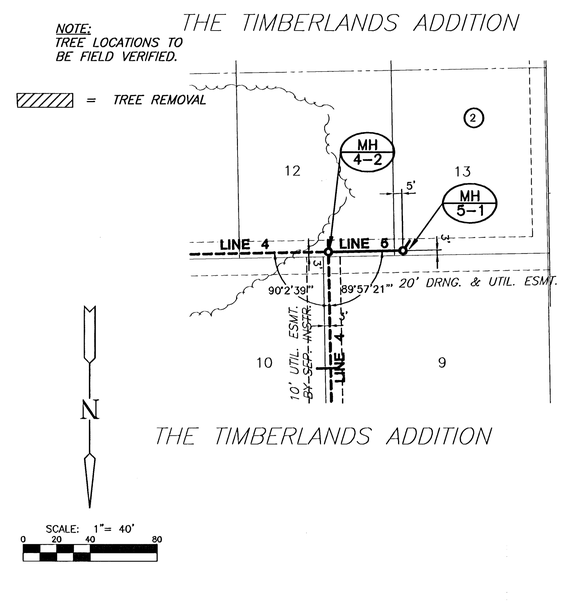

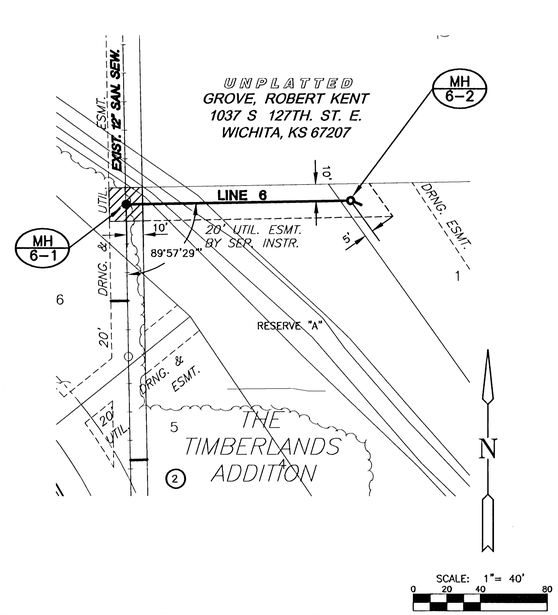

PLAN LINE 4

PLAN LINE 5

PLAN LINE 6

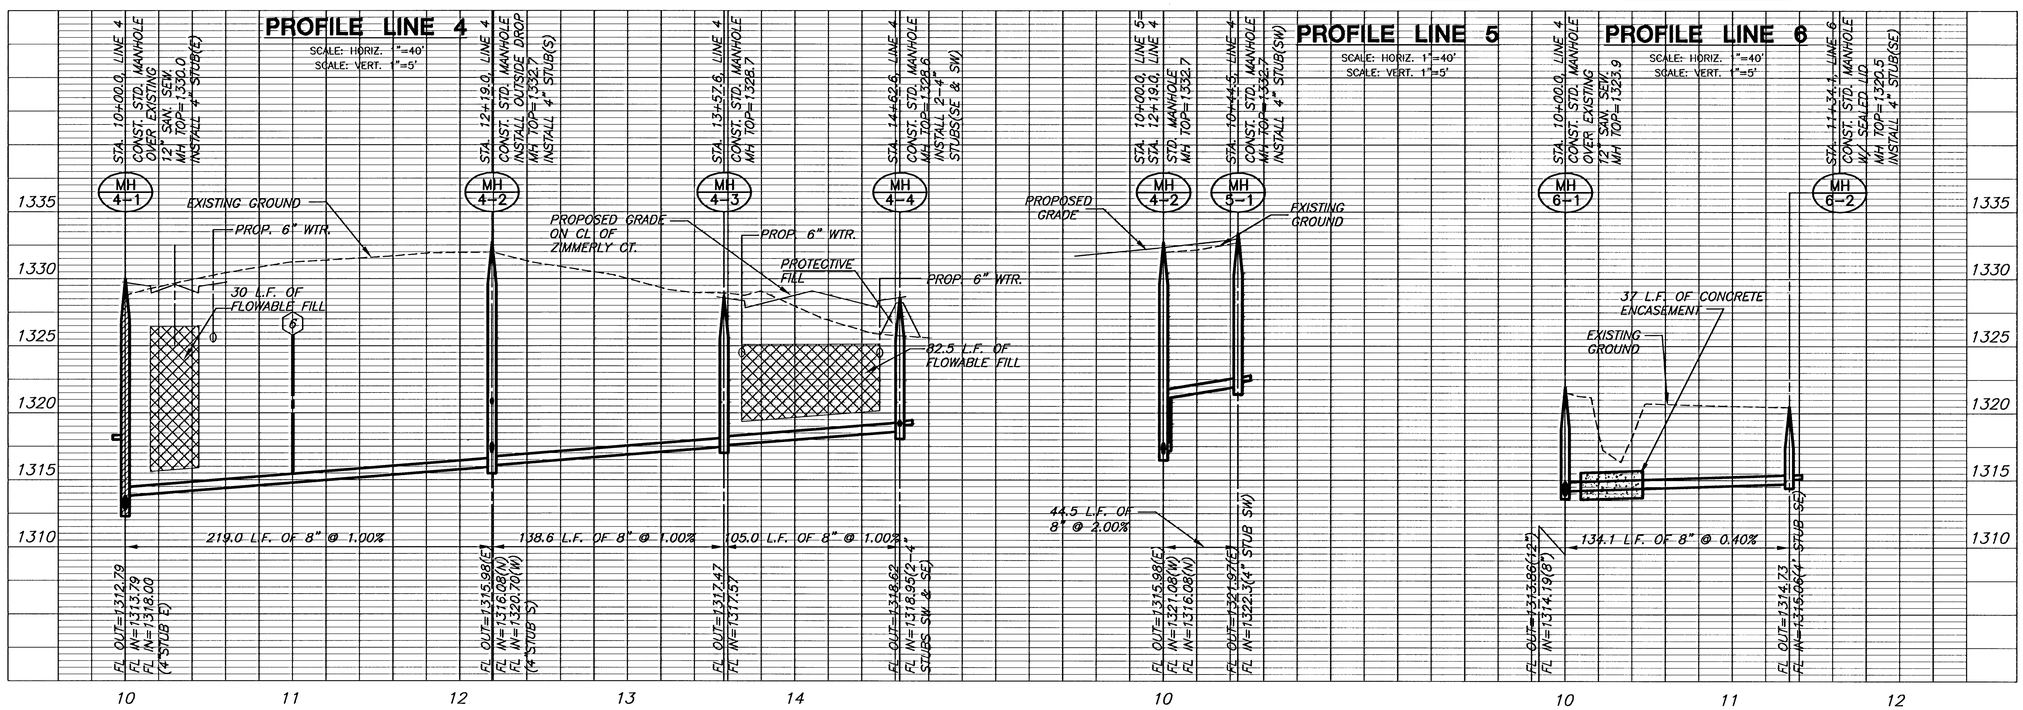

MKEC ENGINEERING CONSULTANTS, INC.
411 N. WEBB ROAD
WICHITA, KS. 67206
316 - 684 - 9600

SANITARY SEWER PLANS
THE TIMBERLANDS ADD.

LINES 4, 5 & 6
SHEET TITLE

468-84093
PROJECT NUMBER

SRS
DESIGN BY

BFL
DRAWN BY

SRS
CHECKED BY

ISSUED
APRIL 2006

REVISED

SHEET NO.
6 of 9

J:\Civil\04416\Dwg\San\Phase 1\04416B2

PLOTTED: Tuesday, April 11, 2006 @ 11:42AM