


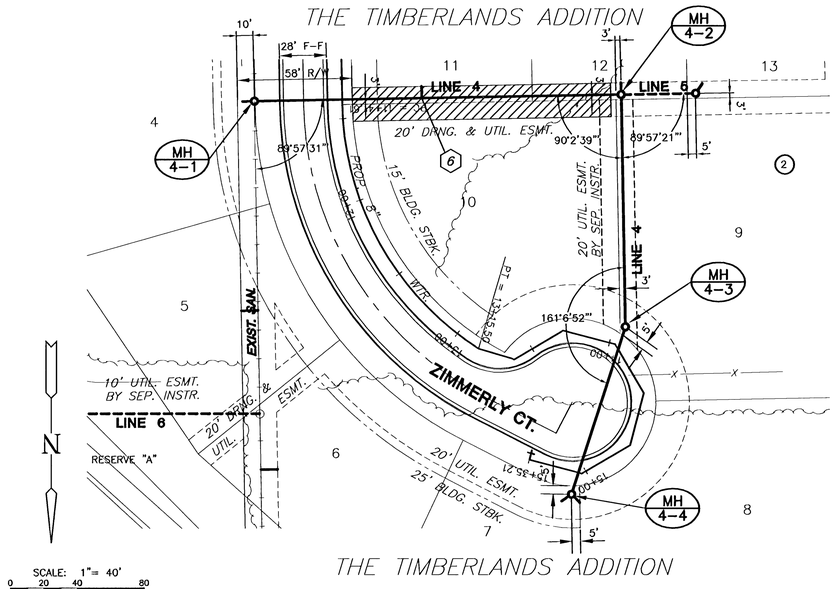


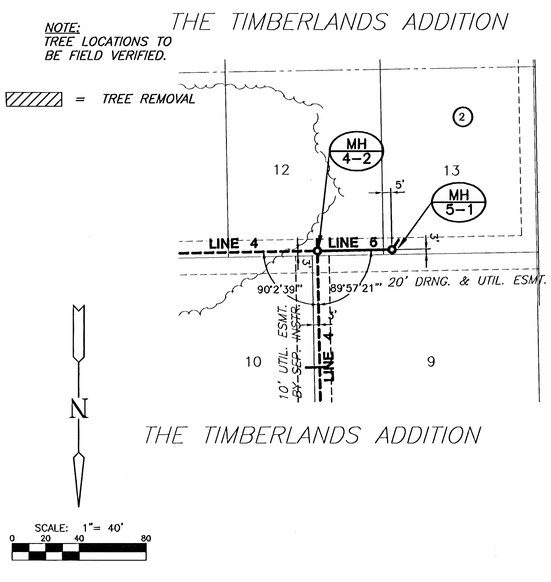

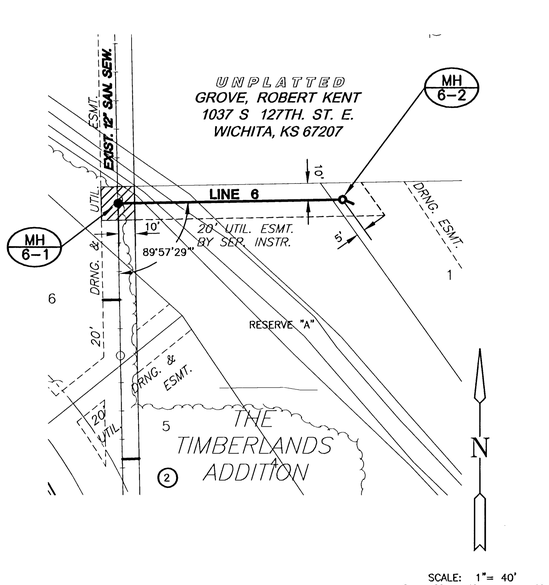

PLAN LINE 4

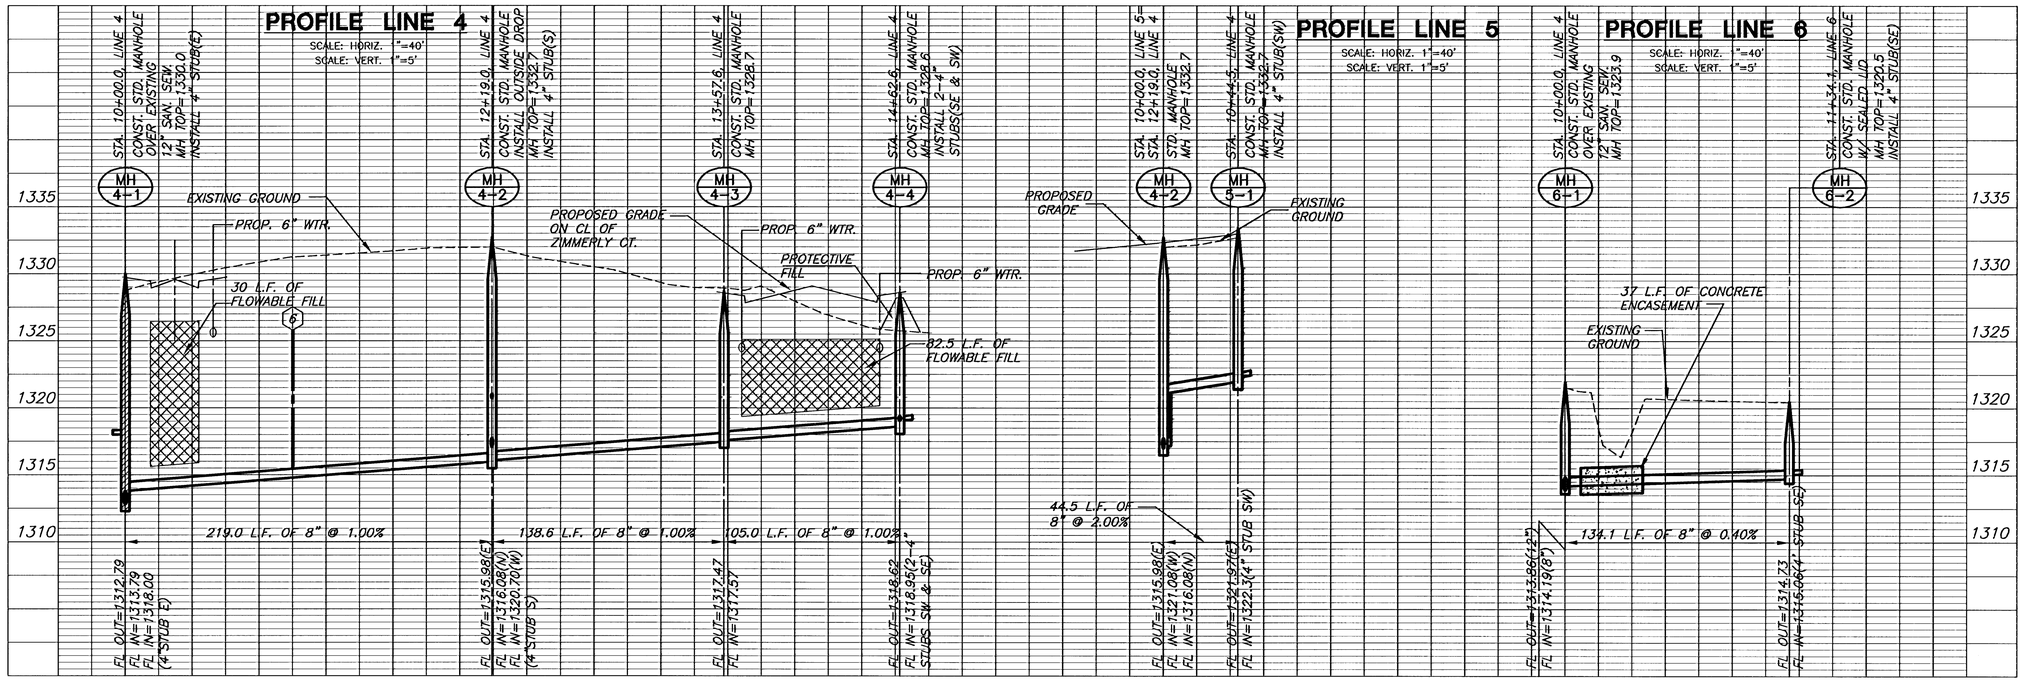

PLAN LINE 5

PLAN LINE 6

PLOTTED: Tuesday, April 11, 2006 @ 11:40AM

J:\Civil\04416\Swg\Son\Phase 1\04416B2

MKEC ENGINEERING CONSULTANTS, INC.
411 N. WEBB ROAD
WICHITA, KS. 67206
316 - 684 - 9600

SANITARY SEWER PLANS

THE TIMBERLANDS ADD.

LINES 4, 5 & 6
SHEET TITLE

468-84093
PROJECT NUMBER

SRS
DESIGN BY
BFL
DRAWN BY
SRS
CHECKED BY

ISSUED
APRIL 2006
REVISED

SHEET NO.
6 of 9