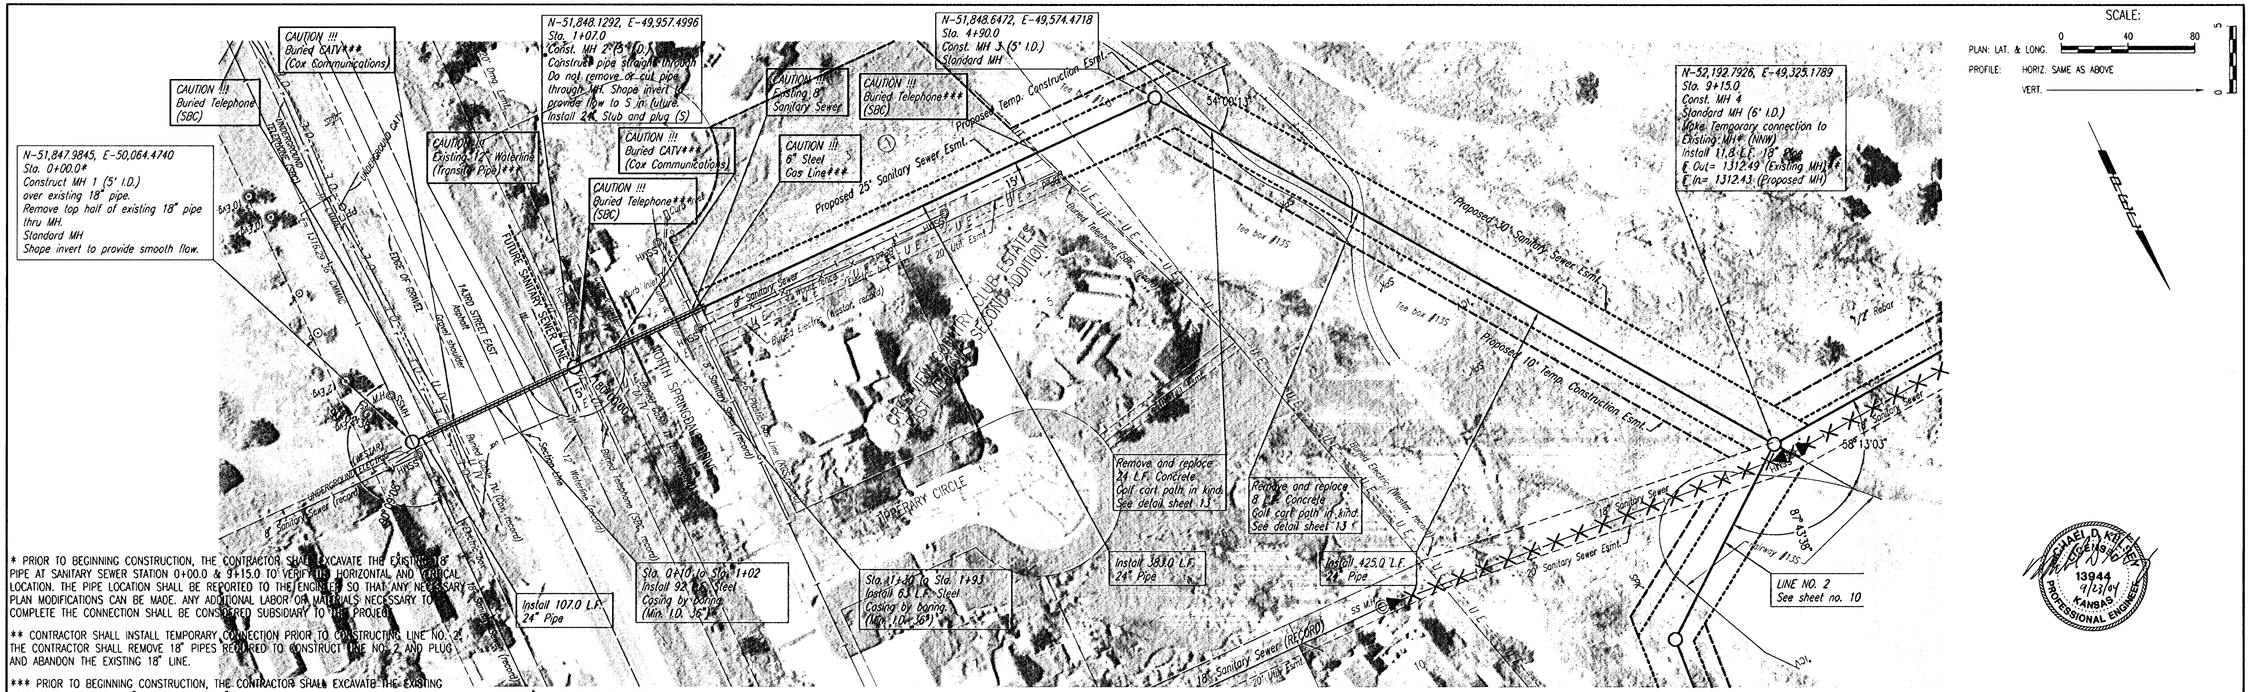

* PRIOR TO BEGINNING CONSTRUCTION, THE CONTRACTOR SHALL EXCAVATE THE EXISTING 18" PIPE AT SANITARY SEWER STATION 0+00.0 & 9+15.0 TO VERIFY ITS HORIZONTAL AND VERTICAL LOCATION. THE PIPE LOCATION SHALL BE REPORTED TO THE ENGINEER SO THAT ANY NECESSARY PLAN MODIFICATIONS CAN BE MADE. ANY ADDITIONAL LABOR OR MATERIALS NECESSARY TO COMPLETE THE CONNECTION SHALL BE CONSIDERED SUBSIDIARY TO THE PROJECT.

** CONTRACTOR SHALL INSTALL TEMPORARY CONNECTION PRIOR TO CONSTRUCTING LINE NO. 2. THE CONTRACTOR SHALL REMOVE 18" PIPES REQUIRED TO CONSTRUCT LINE NO. 2 AND PLUG AND ABANDON THE EXISTING 18" LINE.

*** PRIOR TO BEGINNING CONSTRUCTION, THE CONTRACTOR SHALL EXCAVATE THE EXISTING TELEPHONE, CABLE TV, 12" WATERLINE AND 6" STEEL GAS LINE TO VERIFY ITS HORIZONTAL AND VERTICAL LOCATION.

▲ = DENOTES PIPE PLUG
X = DENOTES SANITARY SEWER/MANHOLE ABANDONMENT

SANITARY SEWER LINE NO. 1

PLAN		BY	DATE
	CHECKED		
	CHECKED		

PROFILE		BY	DATE
	CHECKED		
	CHECKED		

DSNR: OPER: JGA SCALE: 1=40.00
Q:\2002\02633\sspp01 03-22-2004 05:06:52 pm

MICHAEL D. KILLIAN
LICENSED
13944
9/13/04
KANSAS
PROFESSIONAL ENGINEER

MAIN 17, FOUR MILE CREEK
CRESTVIEW SEWER - PHASE 1

SANITARY SEWER LINE NO. 1

JAMES L. ARMOUR, P.E.- ACTING CITY ENGINEER
CITY OF WICHITA PROJECT NO. 468-83903

Professional Engineering Consultants, P.A.
303 S. TOPEKA • WICHITA, KANSAS 67202
316-262-2691 • FAX 316-262-5003

Designed By	MDK	Job No.	35-02633-3697
Drawn By	JGA	Date	JULY 2004