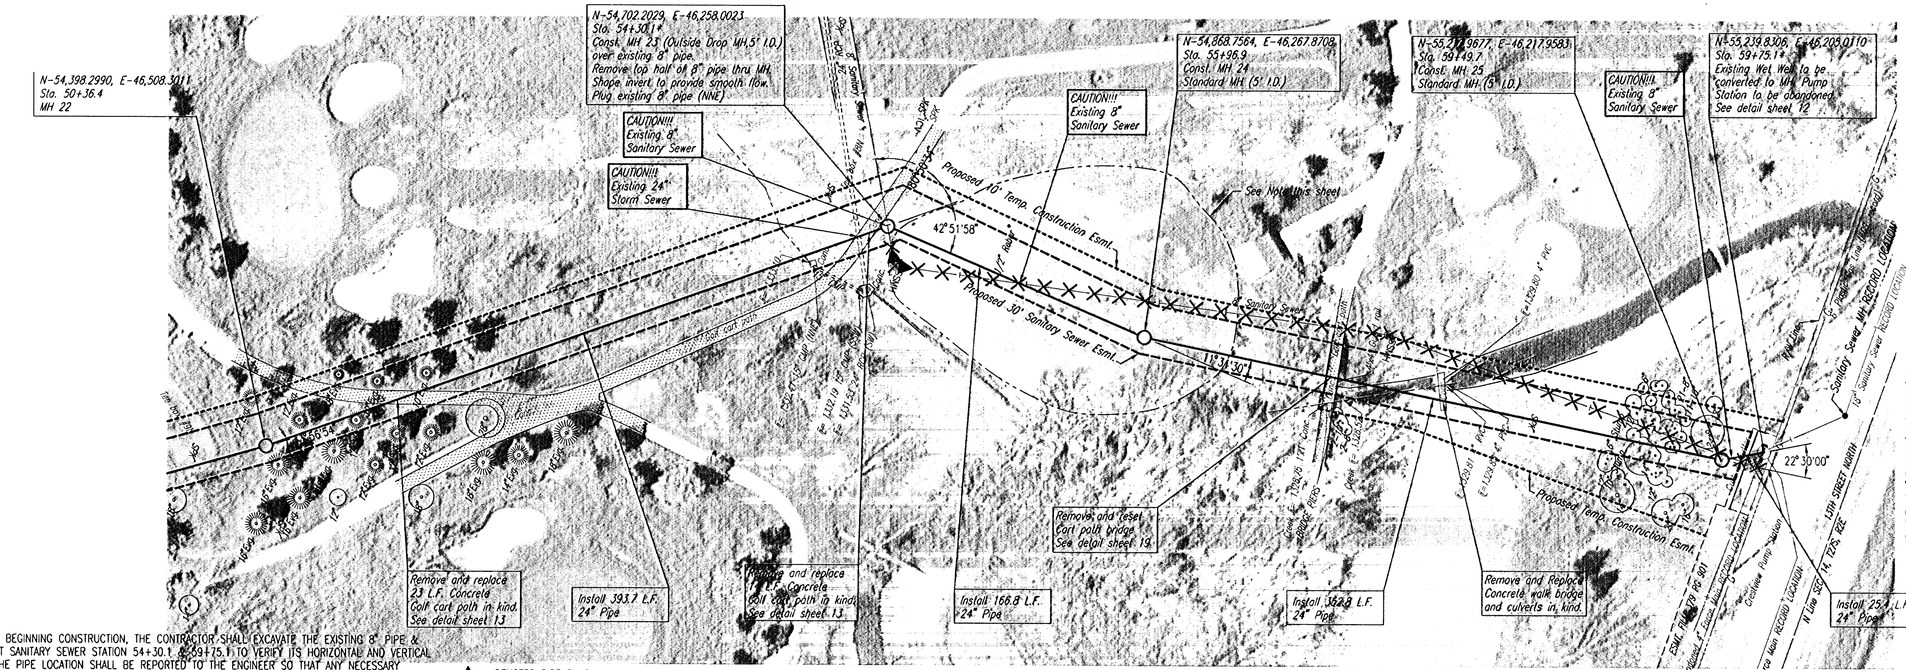



NOTE

CONTRACTOR SHALL REMOVE STOCKPILE OF POND DREDGED MATERIAL AND DISPOSE OF IN ACCORDANCE WITH GENERAL NOTE NO. 10 AND THE EASEMENT AGREEMENT (SEE SPECIAL PROVISION). CONTRACTOR SHALL GRADE AREA TO DRAIN UPON COMPLETION OF SEWER CONSTRUCTION. THIS WORK SHALL BE CONSIDERED SUBSIDIARY TO THE LUMP SUM BID FOR "SITE CLEARING".
THE CONTRACTOR SHALL PROVIDE TOP SOIL, FINAL GRADING, AND SEEDING/MULCHING/FERTILIZATION OF THE AREA. THIS WORK WORK SHALL BE CONSIDERED SUBSIDIARY TO THE LUMP SUM BID FOR "LANDSCAPING".

* PRIOR TO BEGINNING CONSTRUCTION, THE CONTRACTOR SHALL EXCAVATE THE EXISTING 8" PIPE & WET WELL AT SANITARY SEWER STATION 54+30.1 & 59+75.1 TO VERIFY ITS HORIZONTAL AND VERTICAL LOCATION. THE PIPE LOCATION SHALL BE REPORTED TO THE ENGINEER SO THAT ANY NECESSARY PLAN MODIFICATIONS CAN BE MADE. ANY ADDITIONAL LABOR OR MATERIALS NECESSARY TO COMPLETE THE CONNECTION SHALL BE CONSIDERED SUBSIDIARY TO THE PROJECT.

▲ = DENOTES PIPE PLUG
X = DENOTES SANITARY SEWER/MANHOLE ABANDONMENT

SANITARY SEWER LINE NO. 1

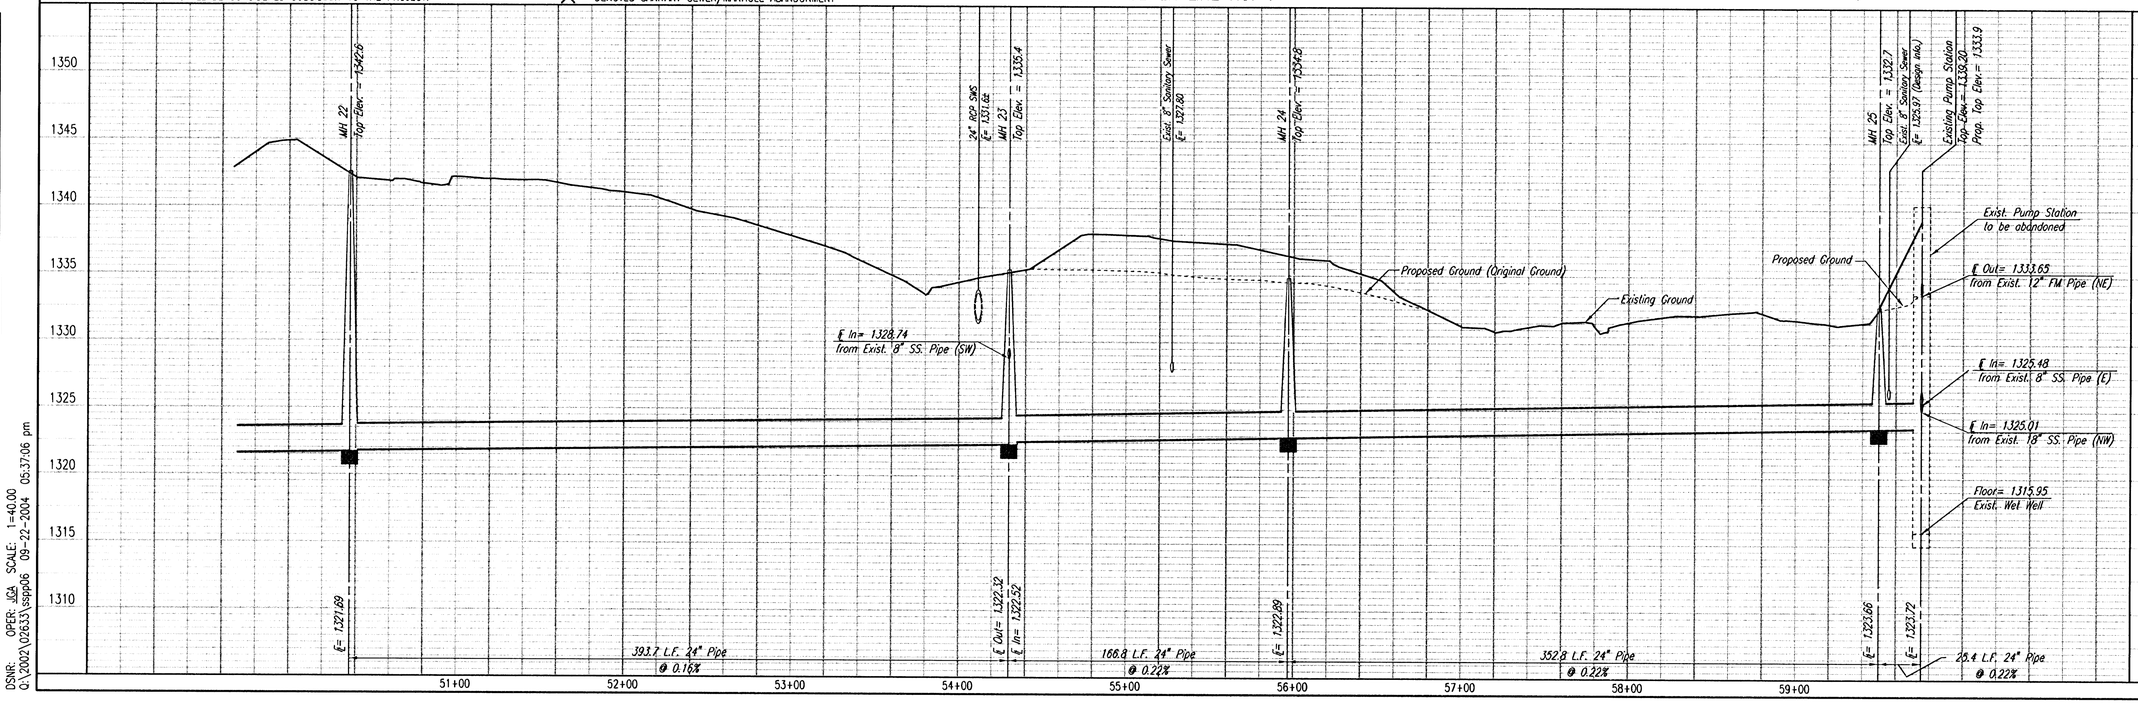

PLAN	BY	DATE
CHECKED		
CHECKED		

PROFILE	BY	DATE
CHECKED		
CHECKED		

DSNR: OPER: JGA SCALE: 1=40.00
Q:\2002\026533\ssplp06 09-22-2004 05:37:06 pm

MICHAEL DEAN KEEL
13944
9/12/04
KANSAS
PROFESSIONAL ENGINEER

MAIN 17, FOUR MILE CREEK
CRESTVIEW SEWER - PHASE 1

JAMES L. ARMOUR, P.E. - ACTING CITY ENGINEER
CITY OF WICHITA PROJECT NO. 468-83903

Professional Engineering Consultants, P.A.
303 S. TOPEKA • WICHITA, KANSAS 67202
316-262-2691 • FAX 316-262-3003

Designed By MDK | Job No. 35-02633-3697
Drawn By JGA | Date JULY 2004

Sheet 9 of 23