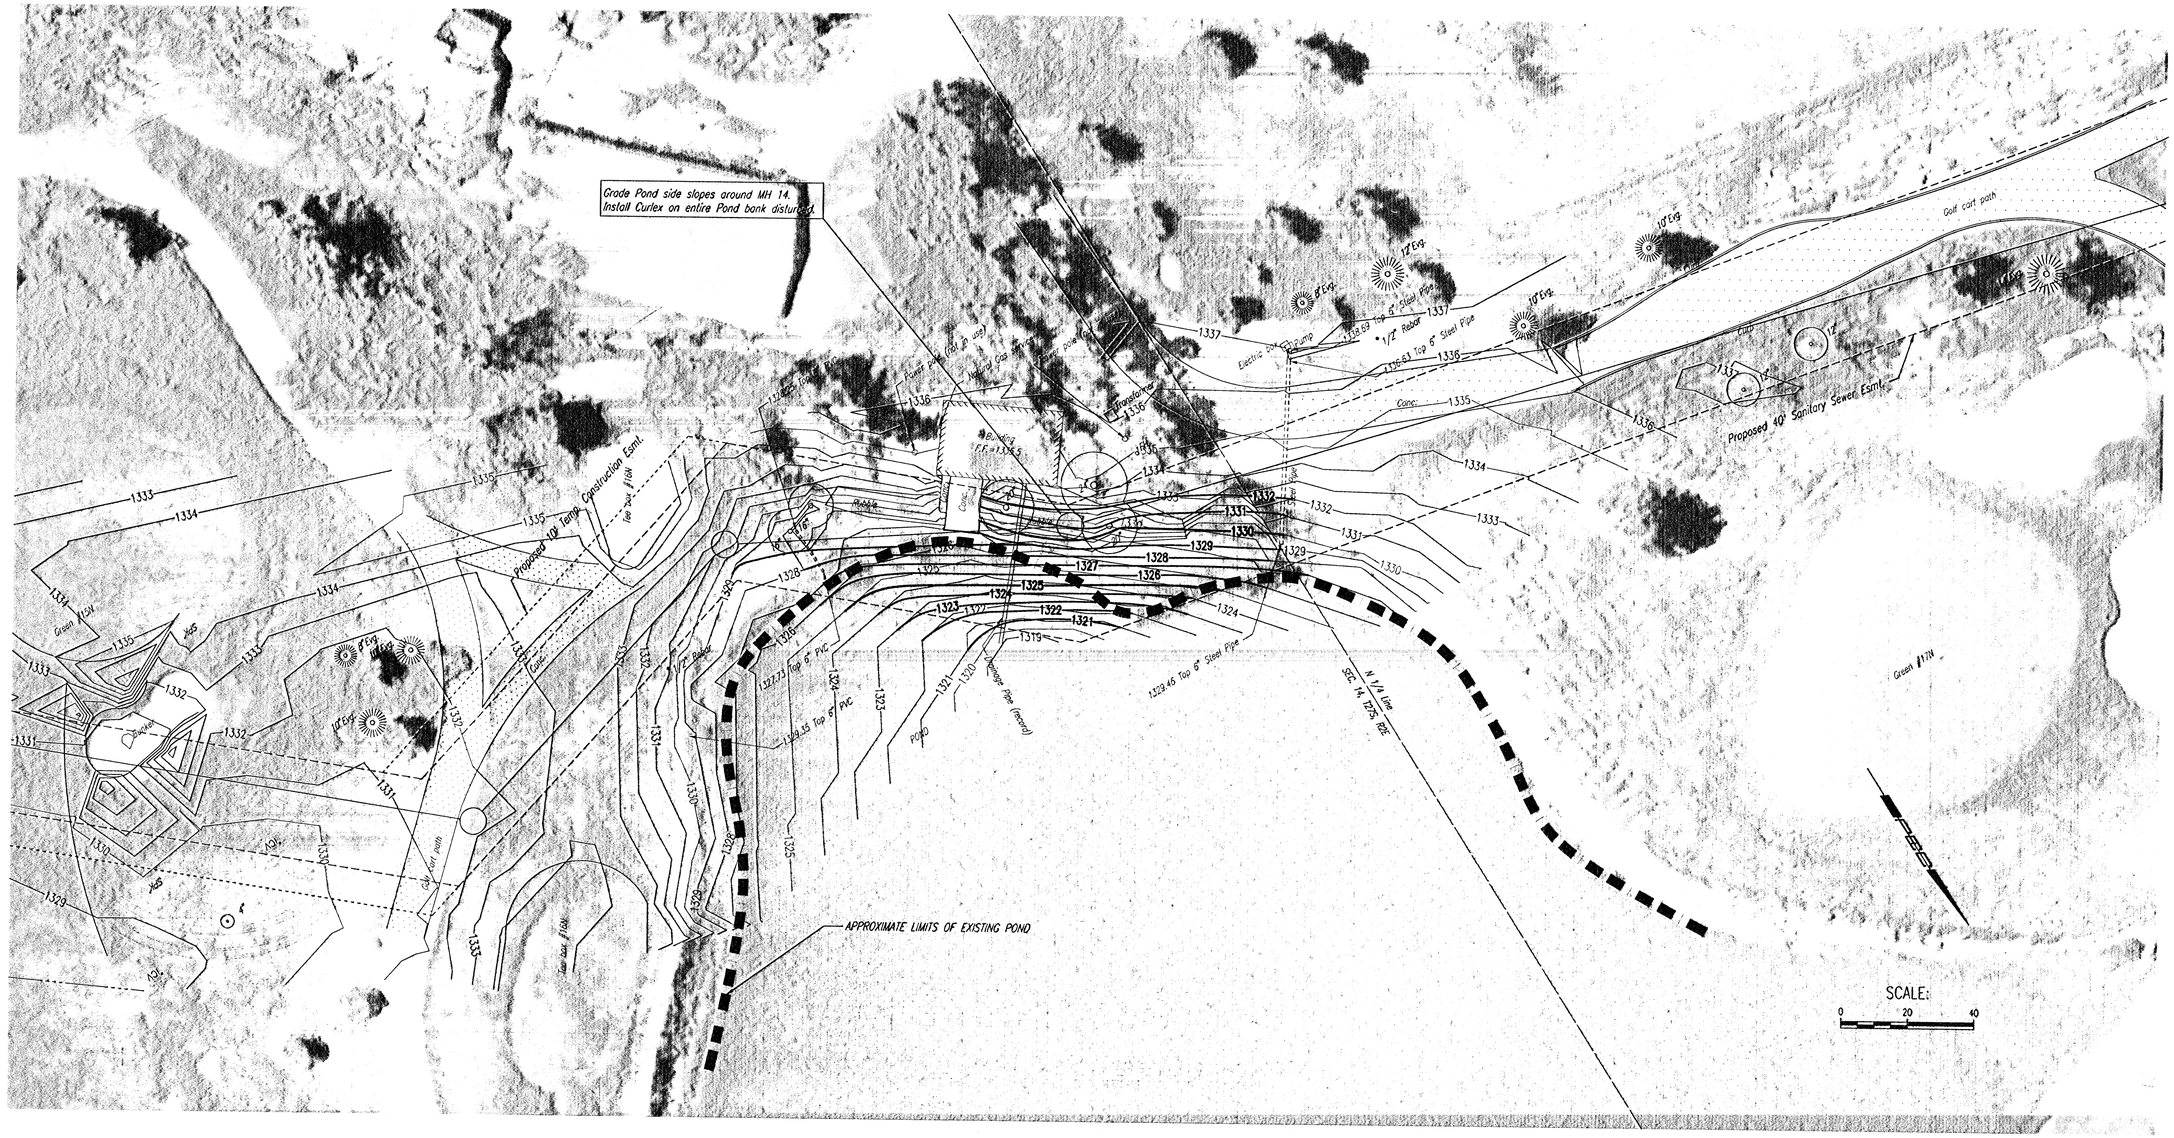


DSNR: OPER: JGA SCALE: 1=20.00
O:\2002\02633\pond grading 09-22-2004 05:42:25 pm

No.	Revision	By	Date

MAIN 17, FOUR MILE CREEK
CRESTVIEW SEWER – PHASE 1

POND GRADING

JAMES L. ARMOUR, P.E.– ACTING CITY ENGINEER
CITY OF WICHITA PROJECT NO. 468-83903

Professional Engineering Consultants, P.A.
303 S. TOPEKA • WICHITA, KANSAS 67202
316-262-2691 • FAX 316-262-3003

Designed by	MDK	Job No.	35-02633-3697
Drawn by	JGA	Date	JULY 2004

Sht. 18 of 23