DOOR FRAME TYPES

1. FRAME WIDTH = 2" TYPICAL, UNLESS NOTED OR DETAILED OTHERWISE.
2. ⅝" INSUL. GL. @ ALL TRANSOM LITES, TYPICAL.
3. SEE DOOR SCHEDULE FOR DETAIL REFERENCES.

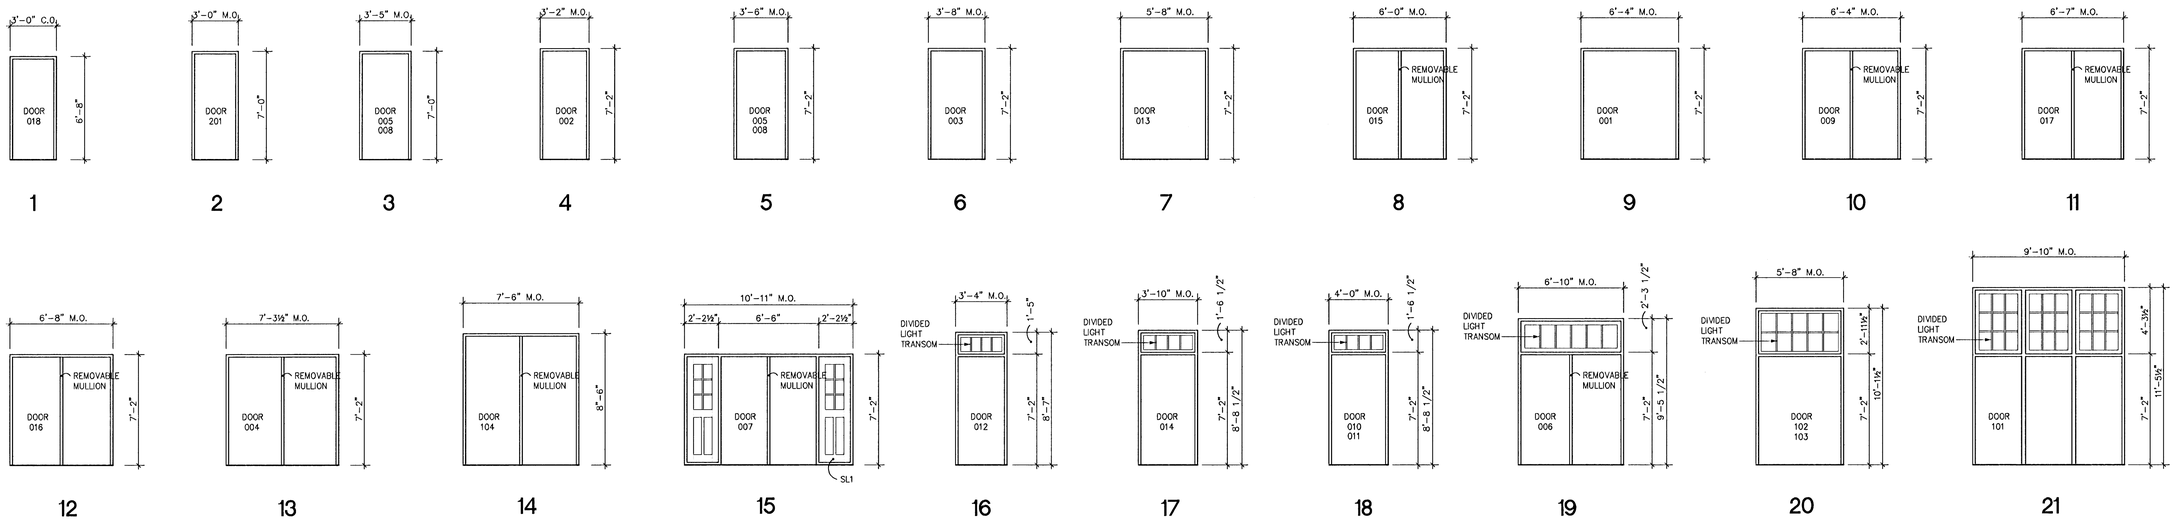

DOOR TYPES

1. ⅝" INSUL. GL. @ ALL DOOR LITES & SIDELITES, TYPICAL.

SIDELITES

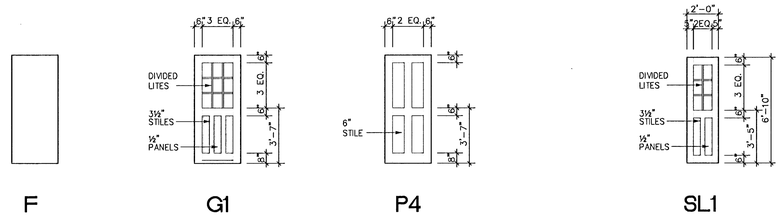

FULL SIZE WOOD TRIM DETAILS

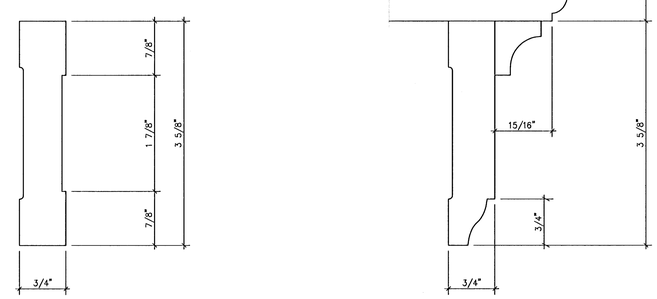

WINDOW SCHEDULE

1. REFER PLANS FOR LOCATIONS REQUIRING NEW WINDOWS, OTHERS ARE TO BE REFURBISHED.
2. ⅝" INSUL. GL. @ ALL NEW WINDOWS, TYPICAL.
3. PROVIDE SCREENS ON NEW AWNING WINDOWS.

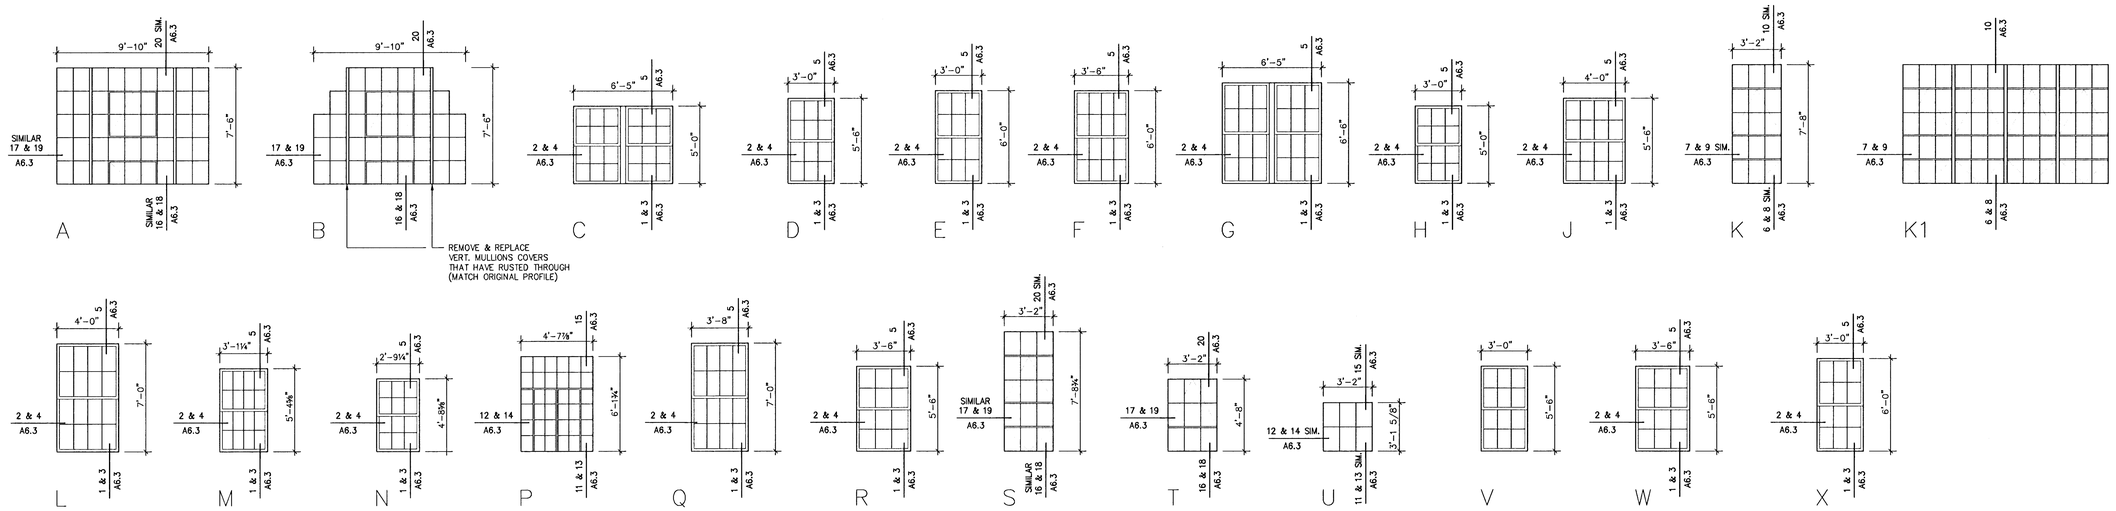

'R' WINDOWS IN 3 GROUND FLR. OFFICES IN N.E. CORNER OF BLDG. RETAIN INTERIOR FINISH TREATMENTS @ SILL, JAMBS, & HEAD – OR REFURBISH AS REQ'D AFTER WINDOW REFURBISHMENT.

'V' WINDOWS IN GROUND FLR. OFFICE IN N.E. CORNER OF BLDG. RETAIN INTERIOR FINISH TREATMENTS @ SILL, JAMBS, & HEAD – OR REFURBISH AS REQ'D AFTER WINDOW REFURBISHMENT.

0 4' 8' 12'

DOOR + WINDOW SCHEDULE

SCALE: 1" = 4'-0"

M:\2632.10\A4-1
1/4" = 1'-0"

FEMA NO.	STATE	PROJECT NO.	YEAR	SHEET NO.	SHEETS
7	KANSAS	TEA T007(502) 087 TE-0075-02	2004	A4-1	15

SCHAEFER JOHNSON COX FREY & ASSOCIATES PA
ARCHITECTURE ENGINEERING PLANNING & INTERIOR DESIGN
427 EAST BROADWAY WICHITA, KANSAS 67202-2201
(316) 684-0171 FAX (316) 684-8935

KANSAS AVIATION MUSEUM

3350 S. GEORGE WASHINGTON BOULEVARD WICHITA, KANSAS

REVISION DATE
PROJECT NO. 2632.10
DATE APRIL 2004
A4-1

©2000, SCHAEFER JOHNSON COX FREY & ASSOCIATES PA