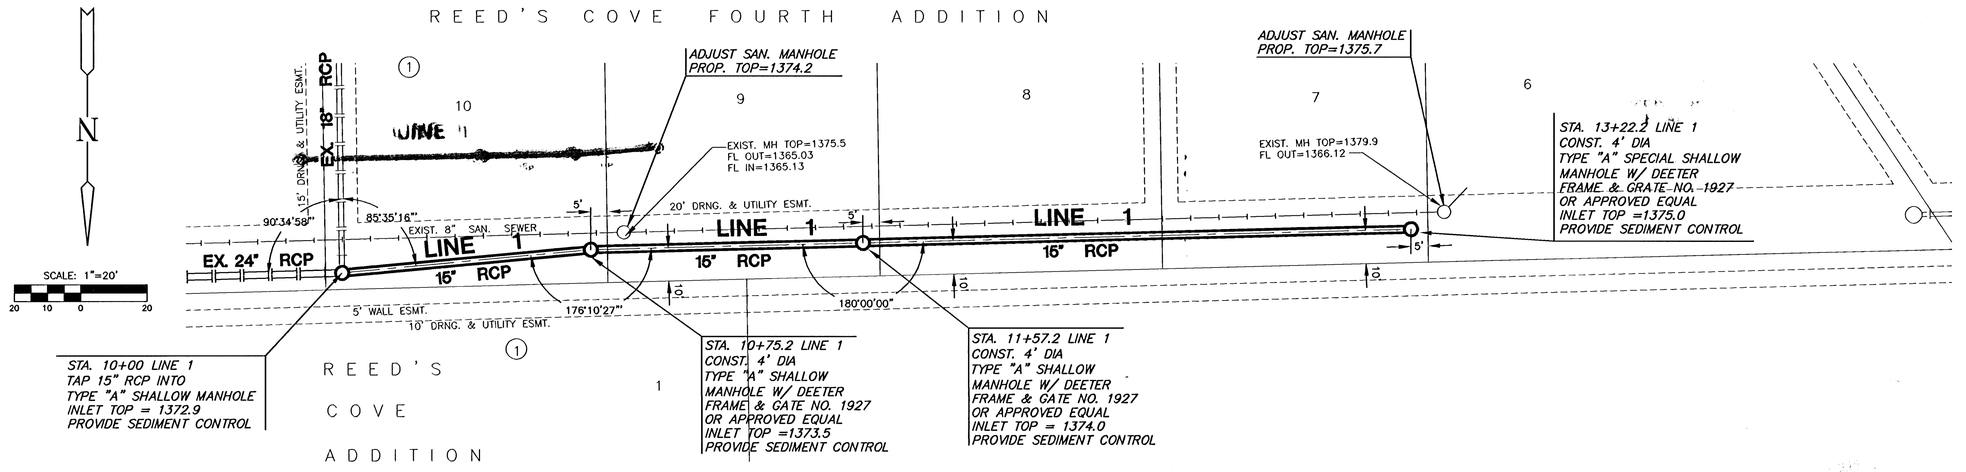

PLAN LINE 1

PROFILE LINE 1

SCALE: HORIZ. 1"=20'
SCALE: VERT. 1"=5'

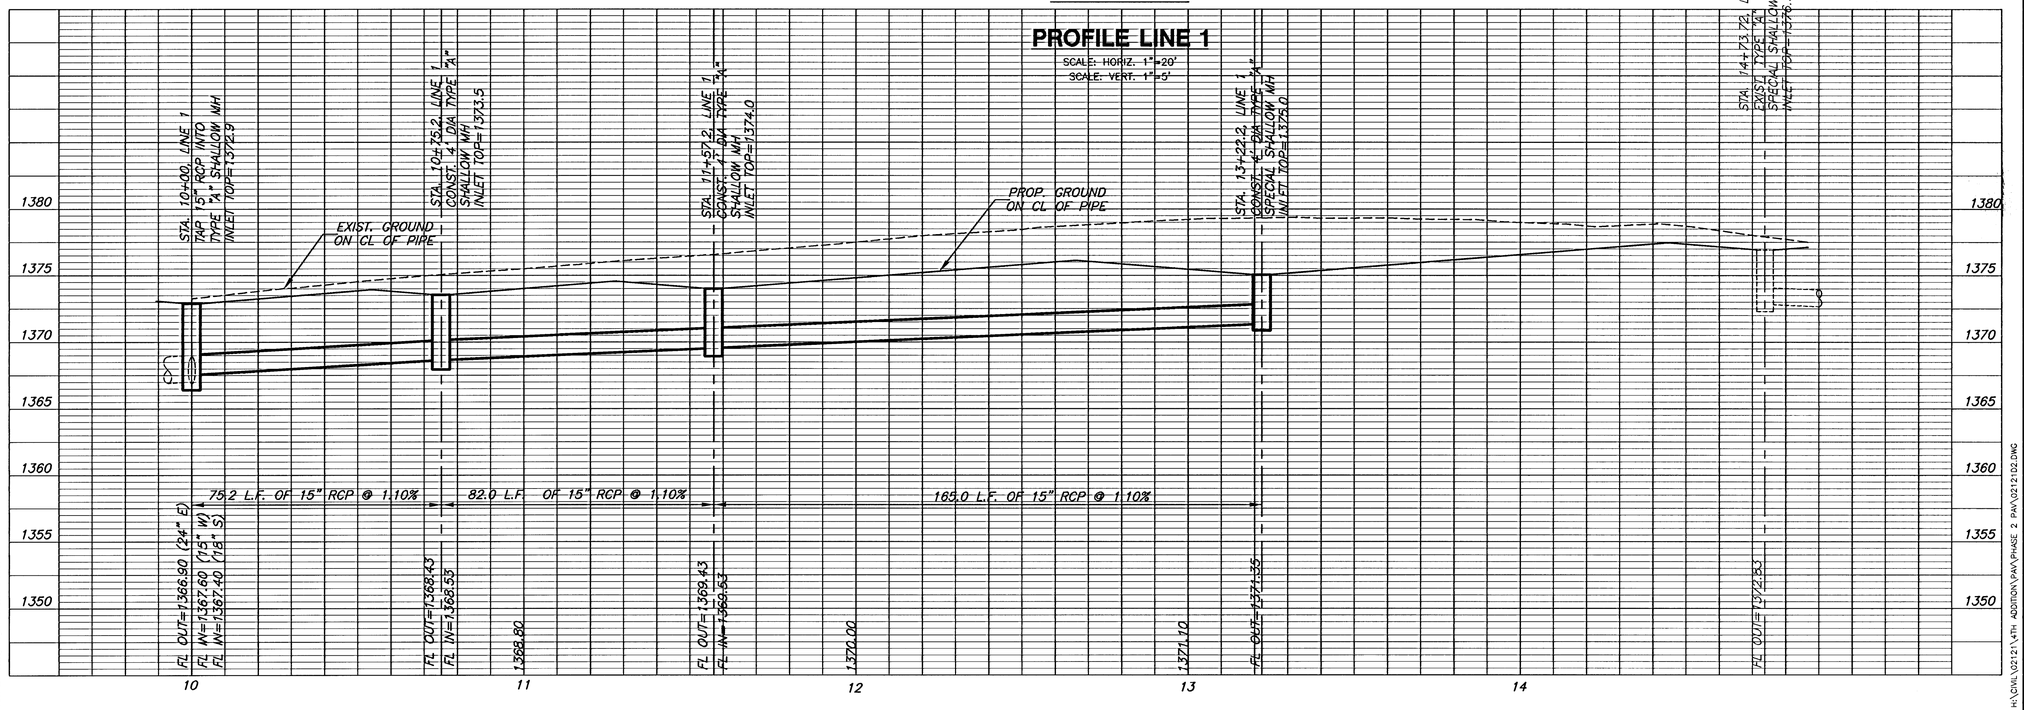

MKEC ENGINEERING CONSULTANTS, INC.
411 N. WEBB ROAD
WICHITA, KS. 67206
316-684-9600

PAVING STREETS AND INCIDENTAL DRAINAGE

REEDS COVE FOURTH ADDITION

PHASE 2

STORM LINE 1

SHEET TITLE
472-84384
PROJECT NUMBER

DESIGN BY SRS
DRAWN BY DM
CHECKED BY GJA

ISSUED August 2006
REVISED

SHEET NO. 3 of 10

H:\CIVIL\02121\4TH ADDITION\PAV\PHASE 2 PAV\02121D2.DWG