
COUNTRY HOLLOW ADDITION

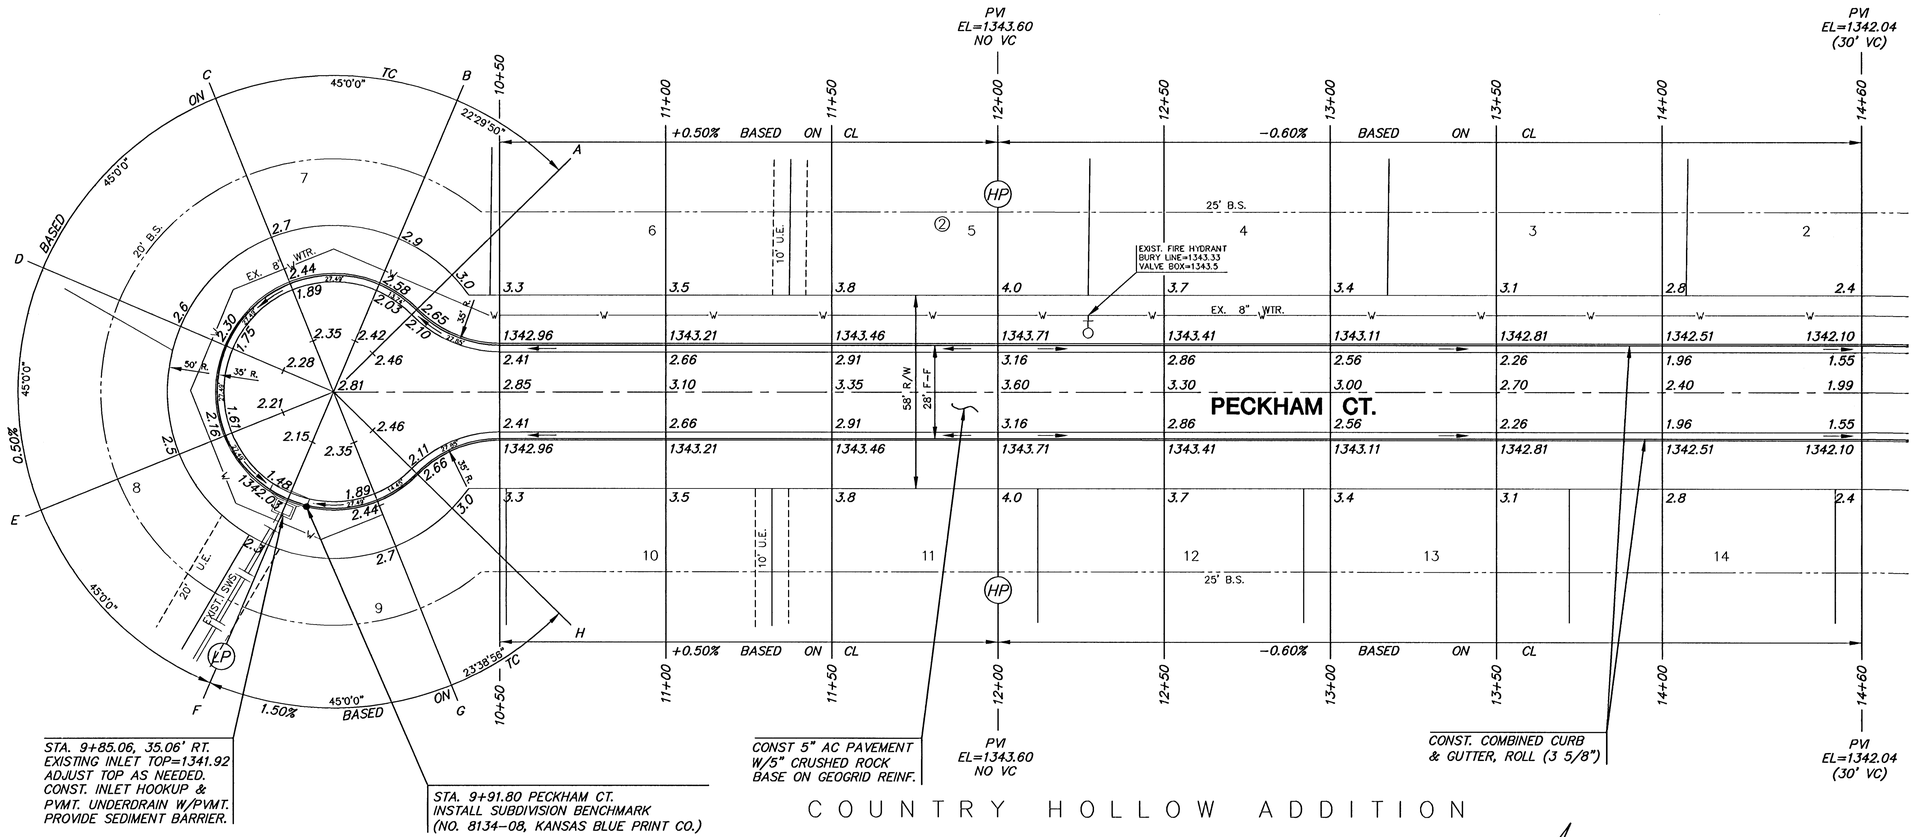

COUNTRY HOLLOW ADDITION

SCALE: 1"=20'

LEGEND

+ STREET SIGN & SIGN LOCATION (SEE SIGN ASSEMBLY TABLE FOR TYPE & STATION OF SIGN)

NOTE:
TOP OF CURB ELEVATIONS SHOWN ARE FOR FULL CURB. CONSTRUCT CURB AND GUTTER AS NOTED.

MKEC ENGINEERING CONSULTANTS, INC.
411 N. WEBB ROAD
WICHITA, KS. 67206
316 - 684 - 9600

PAVING PLANS
COUNTRY HOLLOW
PHASE 1

PECKHAM CT. (NORTH)
SHEET TITLE

472-84328
PROJECT NUMBER

DFL
DESIGN BY

MUK/DMU
DRAWN BY

GJA
CHECKED BY

ISSUED
MARCH 2006
REVISED

SHEET NO.
13 of 29

J:\Civil\04429\Dwg\Prev\PHASE 1\04429_ES

PLOTTED: Wednesday, March 15, 2006 @ 08:34AM