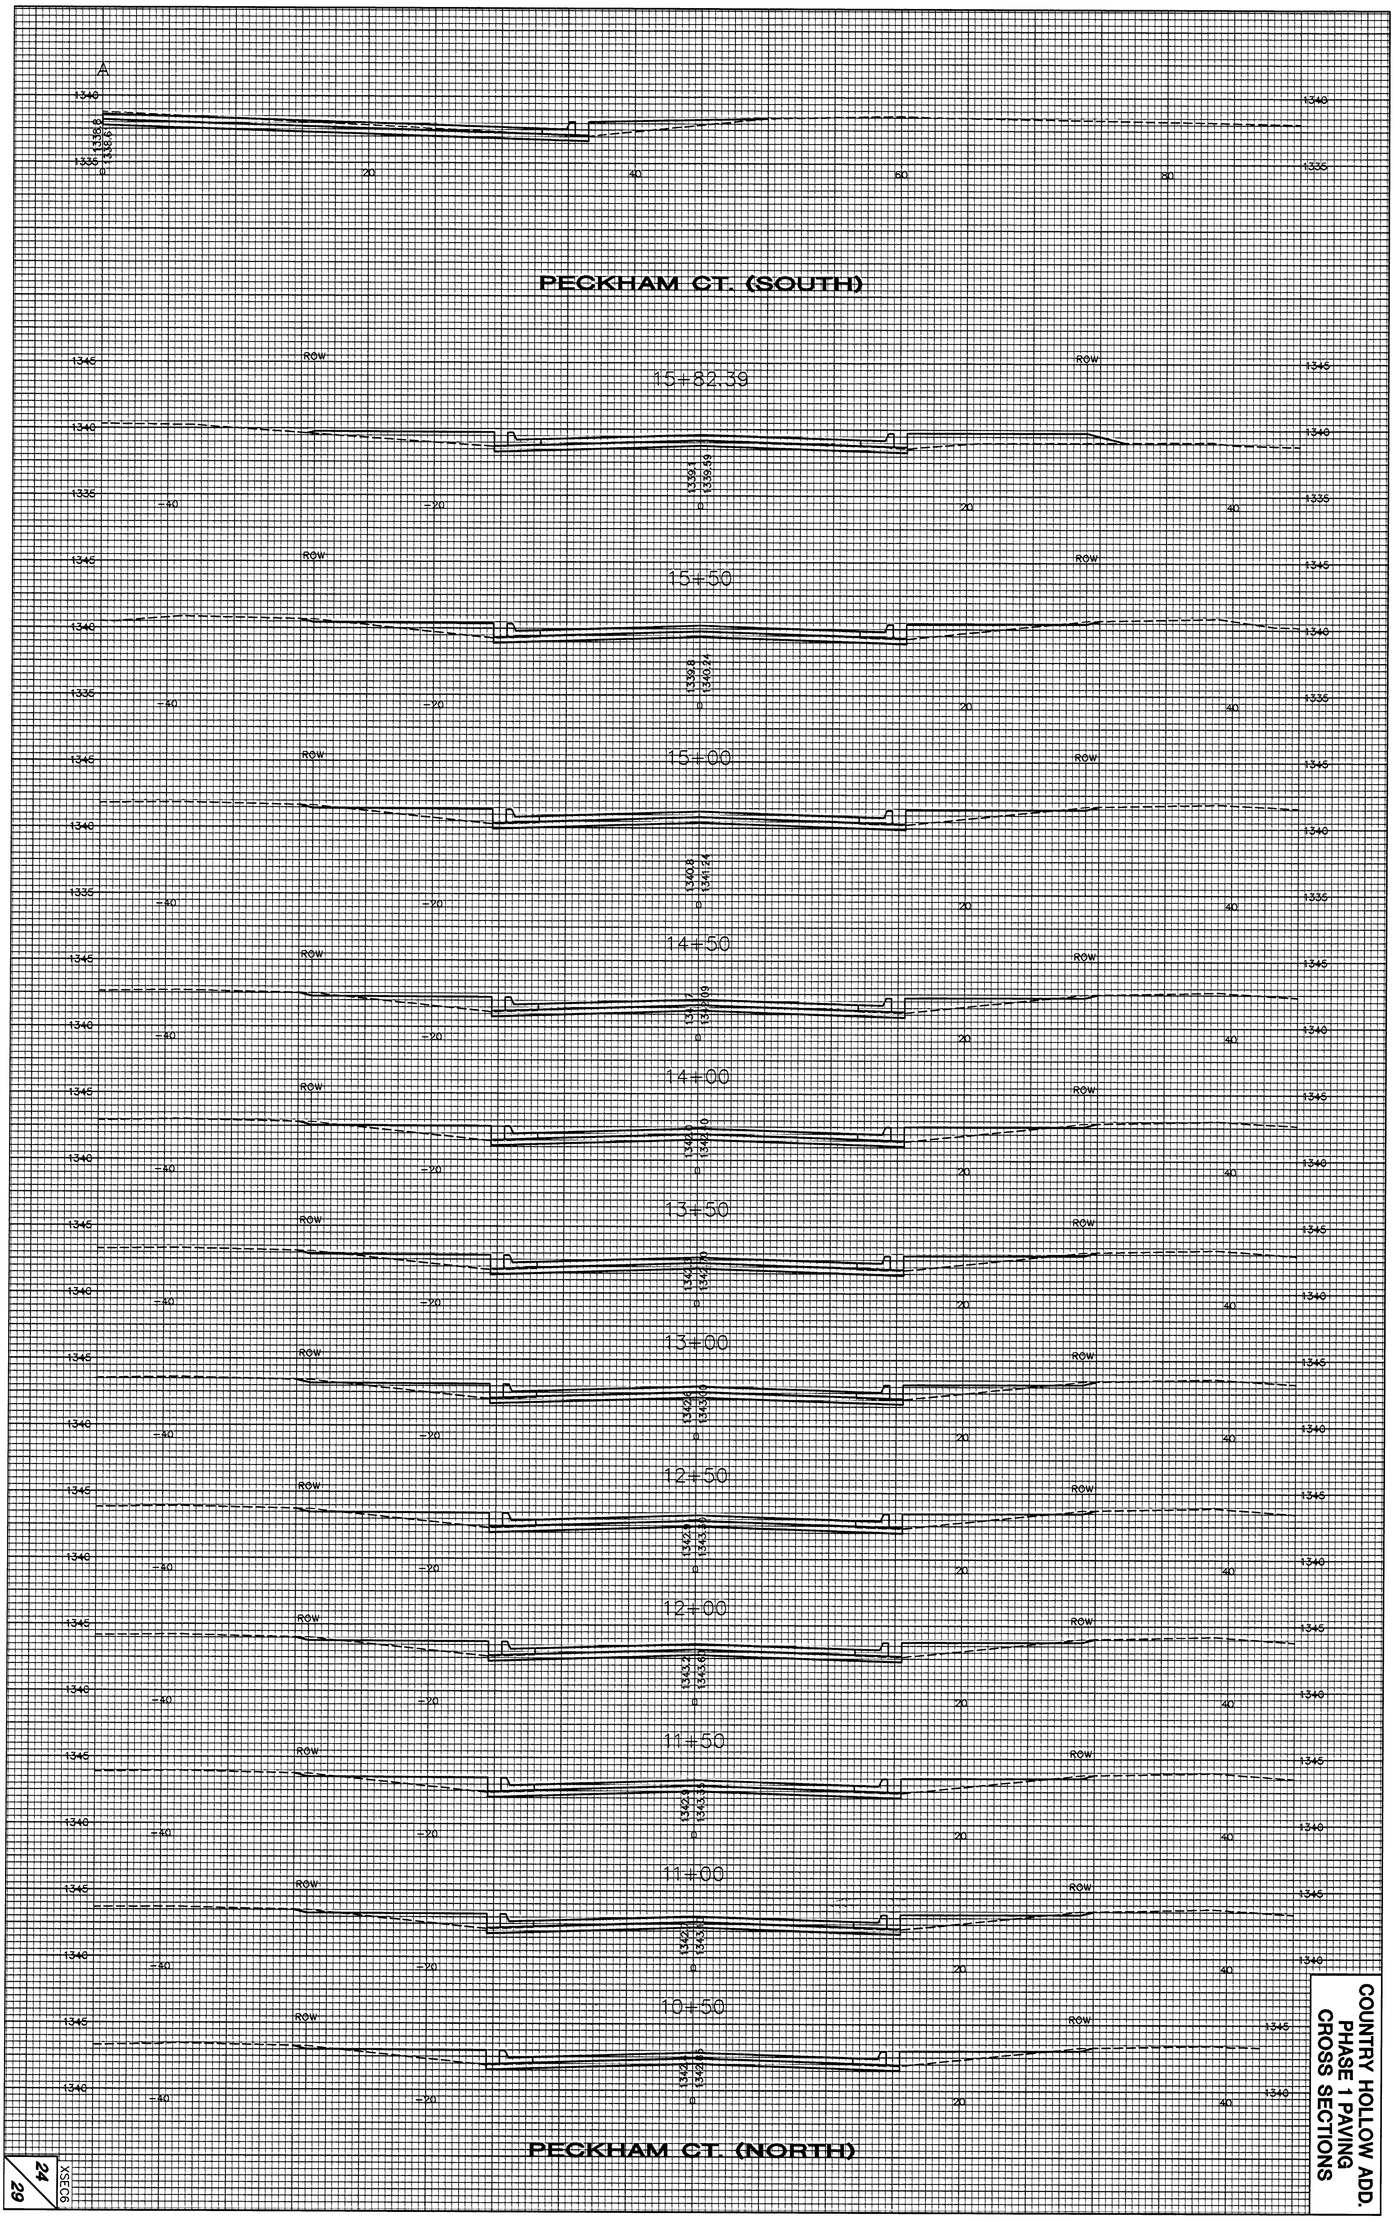

COUNTRY HOLLOW ADD.
PHASE 1 PAVING
CROSS SECTIONS

24
29
XSEC06