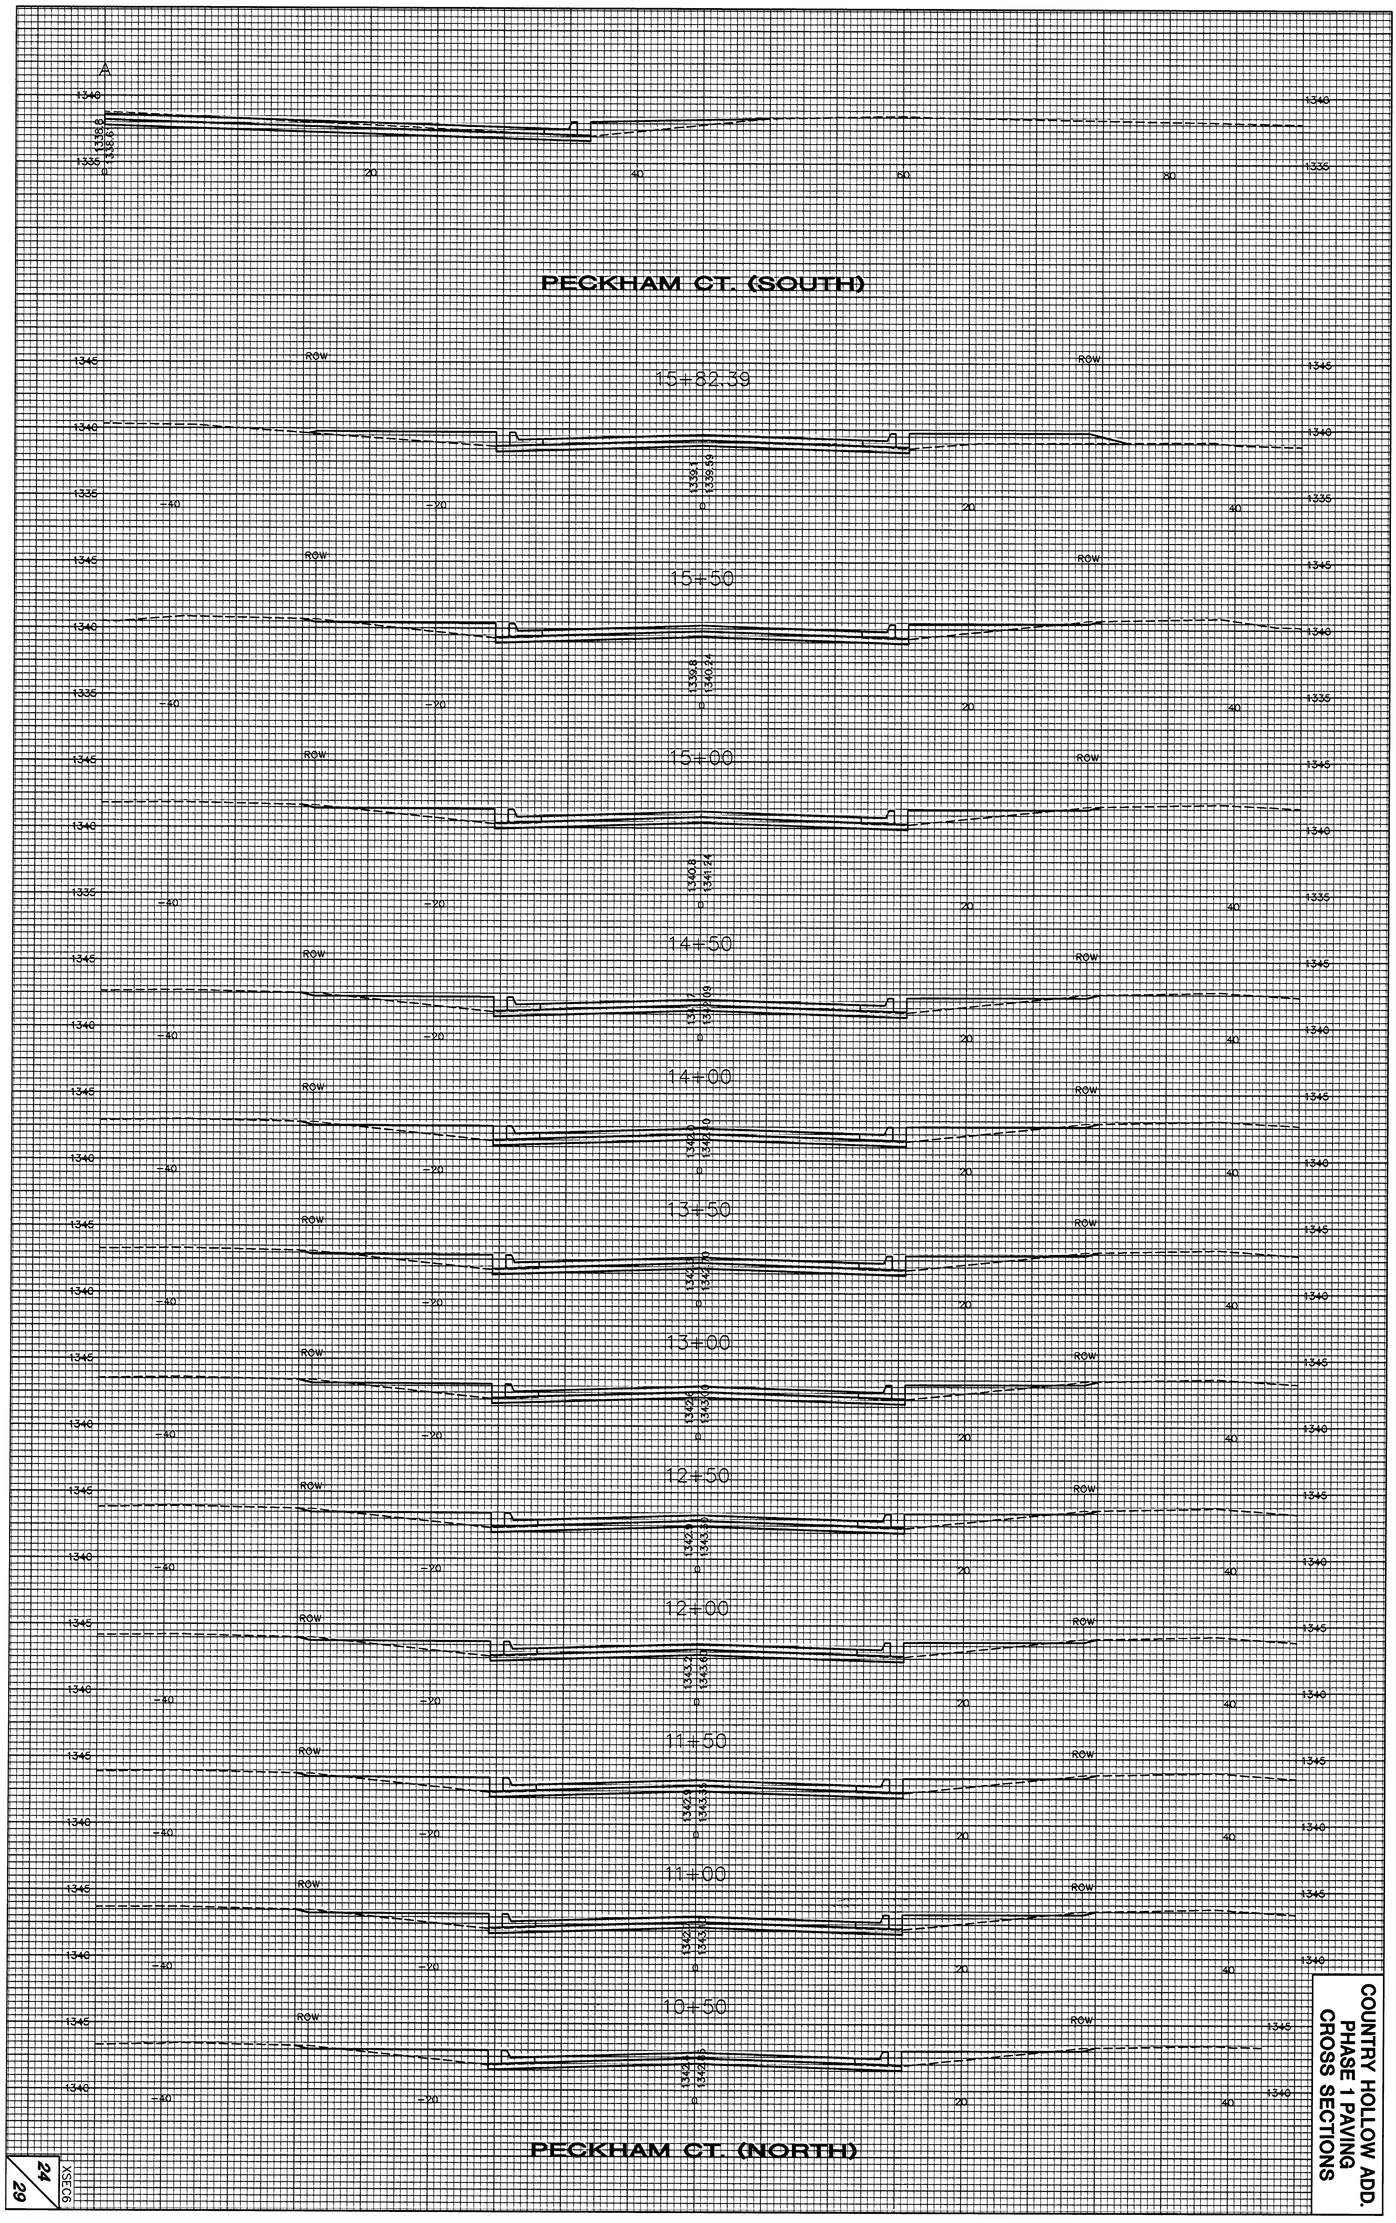

COUNTRY HOLLOW ADD.
PHASE 1 PAVING
CROSS SECTIONS

XSEC05