Subdivision Bench Marks

No.	Street and Station	From CL	Description	Elevation
1	Stout, Sta. 9+43.47	17.5' Lt.	S.W. End of Curb Return Intersection of Stout and Bellick/Hunters View.	

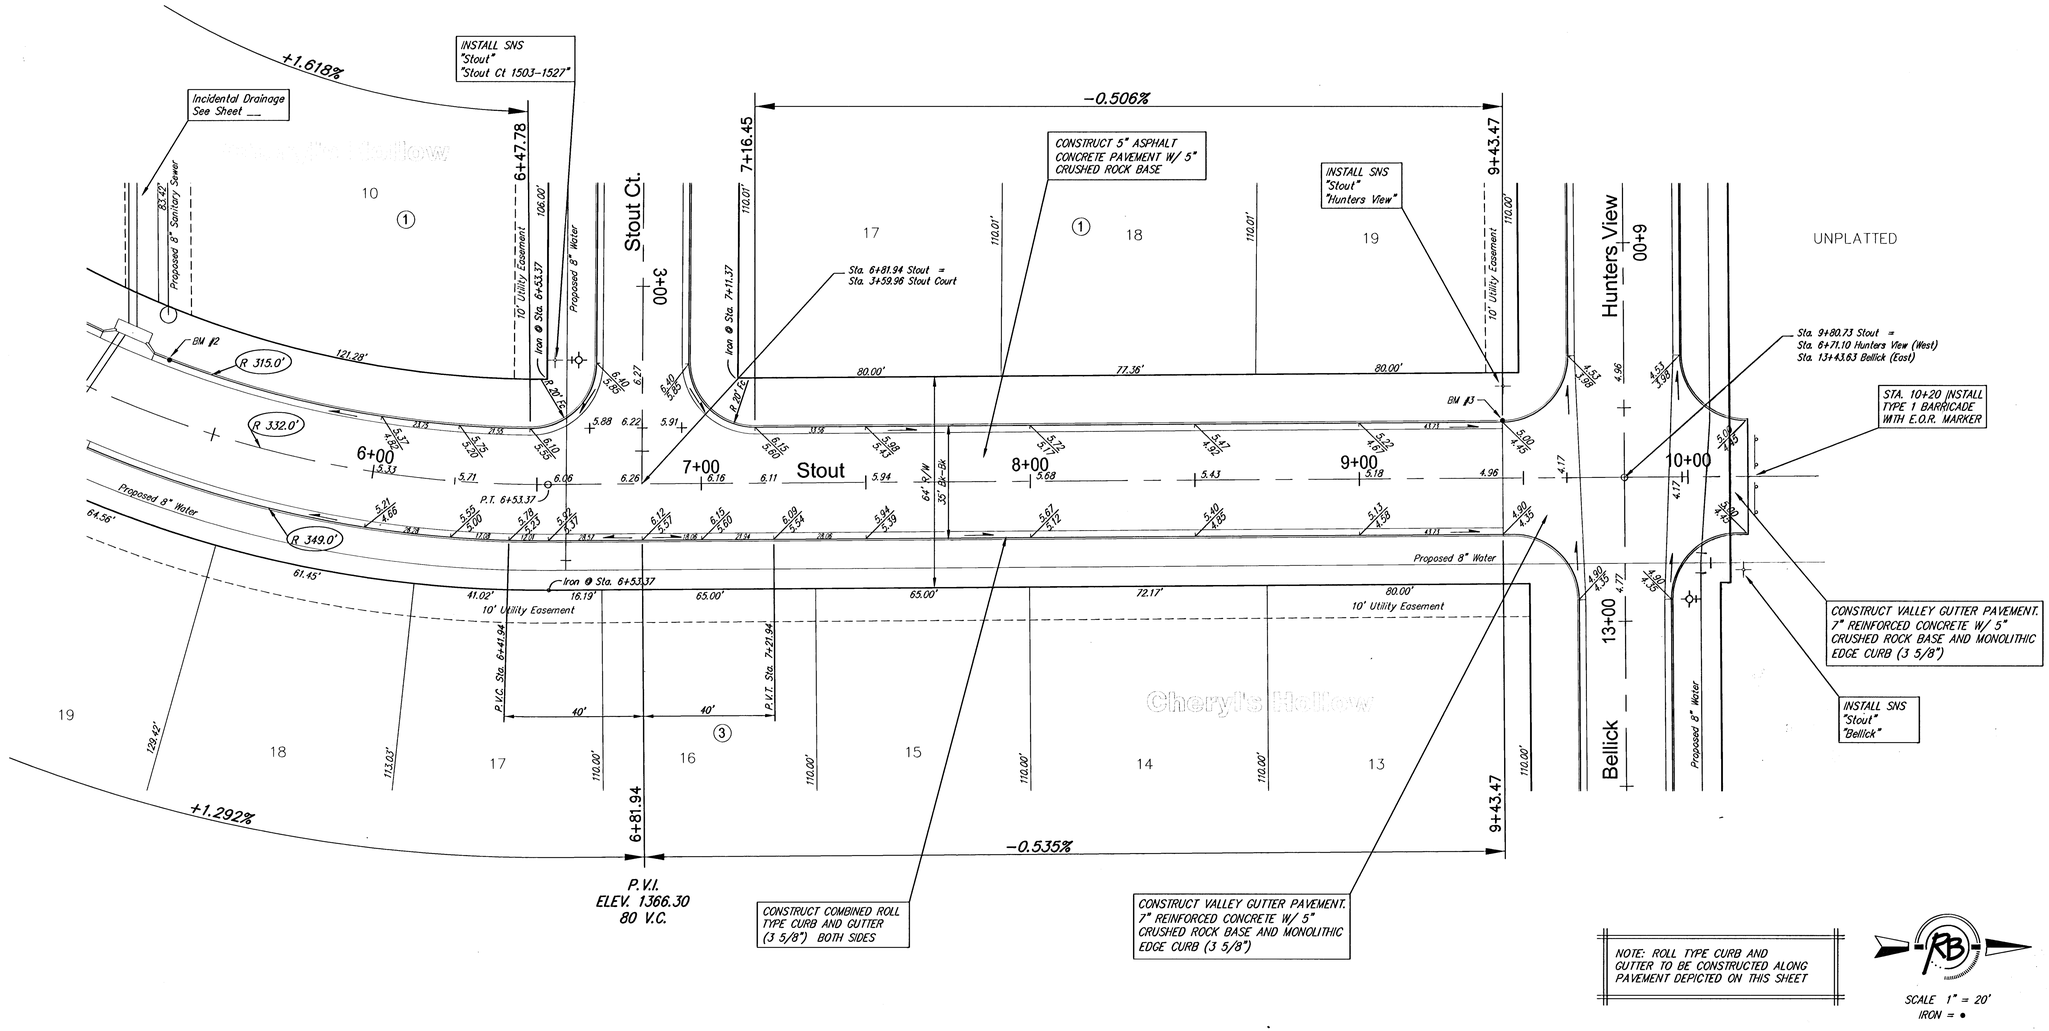

NOTE: ROLL TYPE CURB AND GUTTER TO BE CONSTRUCTED ALONG PAVEMENT DEPICTED ON THIS SHEET

SCALE 1" = 20'
IRON = •

Cheryl's Hollow Addition, Paving Improvements
Stout
WICHITA, KANSAS

Ruggles & Bohm, P.A.
Engineering, Surveying, Land Planning
924 North Main
Wichita, Kansas 67203
www.rbkansas.com
(316) 264-8008
(316) 264-4621 fax
E-mail: info@rbkansas.com

DESIGN KWL
DRAWN RA
REVIEW
UTILITY
DATE Aug. 2, 2005
DRAWING FILE paving {Stout 2}
PROJECT NUMBER
RB JOB 2666E
SHEET 7 OF 43