
Subdivision Bench Marks

No.	Street and Station	From CL	Description	Elevation
5	Bellick, Sta. 7+10.00	14.5' Rt.	Curb in front of Hydrant on East side of Bellick	

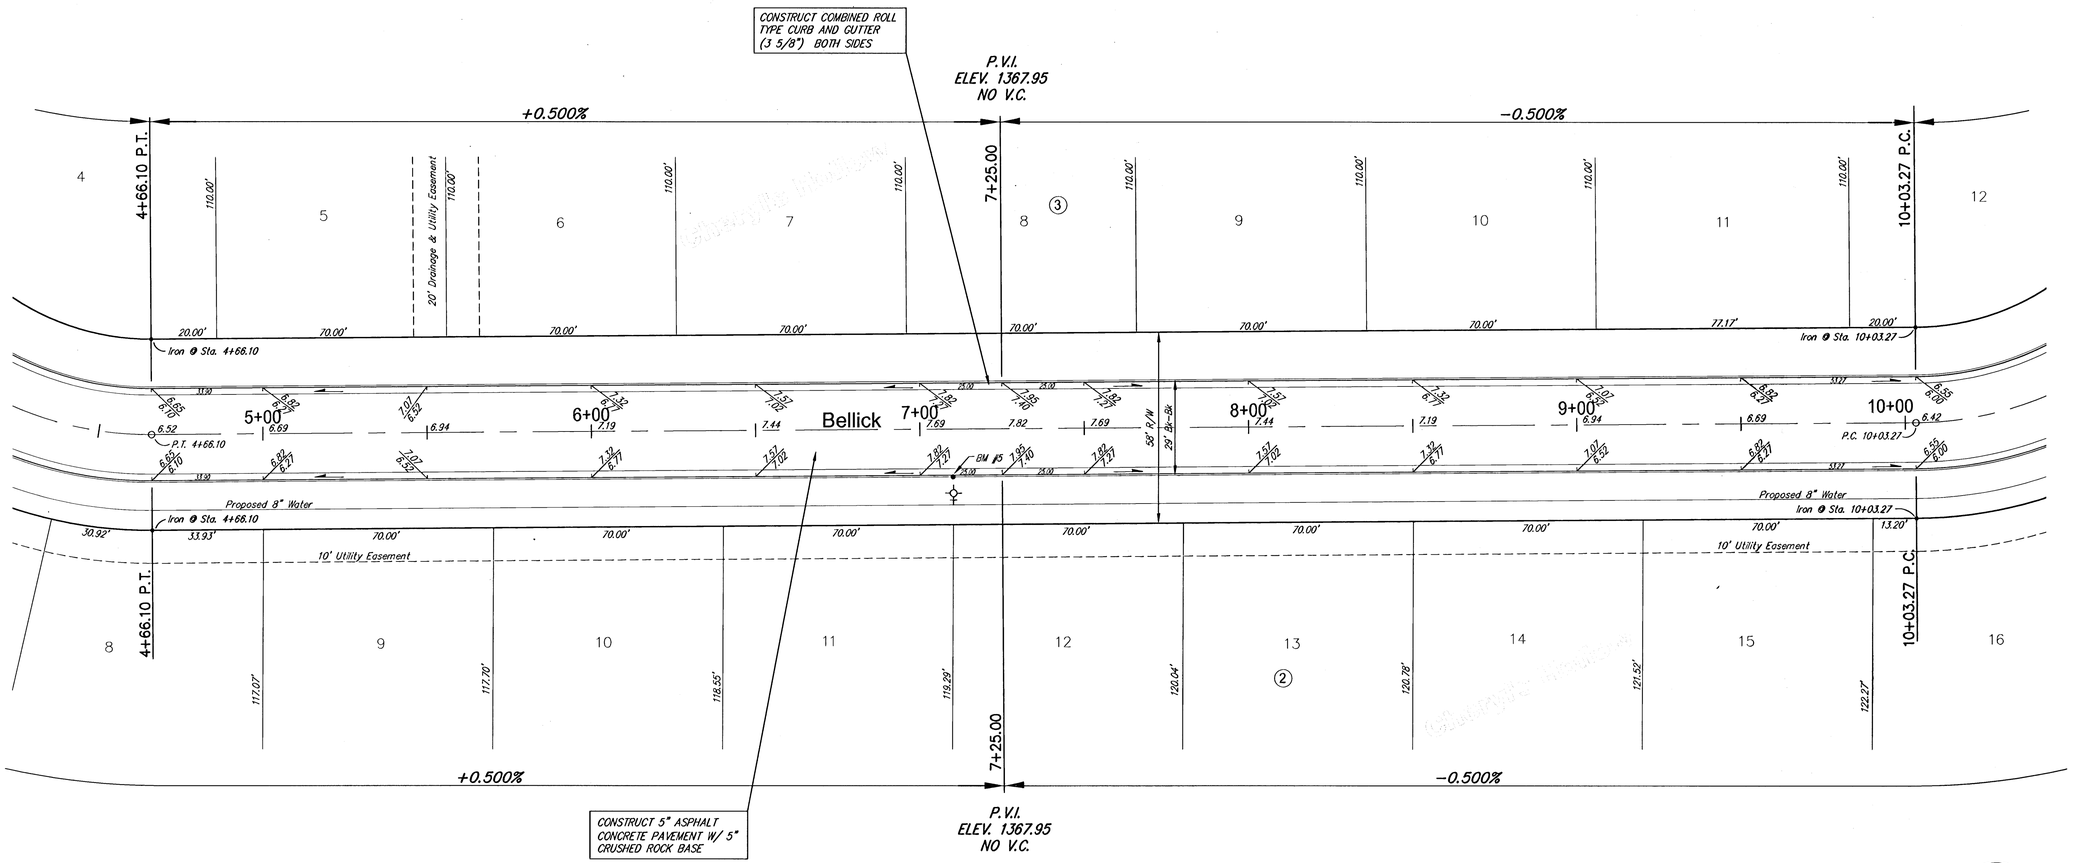

NOTE: ROLL TYPE CURB AND GUTTER TO BE CONSTRUCTED ALONG PAVEMENT DEPICTED ON THIS SHEET

SCALE 1" = 20'
IRON = ●

Cheryl's Hollow Addition, Paving Improvements
Bellick
WICHITA, KANSAS

Ruggles & Bohm, P.A.
Engineering, Surveying, Land Planning
924 North Main
Wichita, Kansas 67203
www.rbkansas.com
(316) 264-8008
(316) 264-4621 fax
E-mail: info@rbkansas.com

DRAWING FILE: paving {Bellick 2}
PROJECT NUMBER:
DESIGN: KWL
DRAWN: RA
REVIEW:
UTILITY:
DATE: Aug. 2, 2005
RB JOB: 2006E
SHEET: 9 OF 43