
BENCHMARK
119th St. W. & Pawnee
City of Wichita Benchmark Disc.
NE corner of intersection. 40' E and 30' N of centerline. 59.5' N of power pole @ SE corner of intersection. 156.8' NNE of centerline of E concrete headwall on culvert under 119th St. W.
Elev. = 148.68 (City Datum)
Elev. = 1336.08 (N.G.V.D.29)

Scale: 1" = 20'
• = Iron

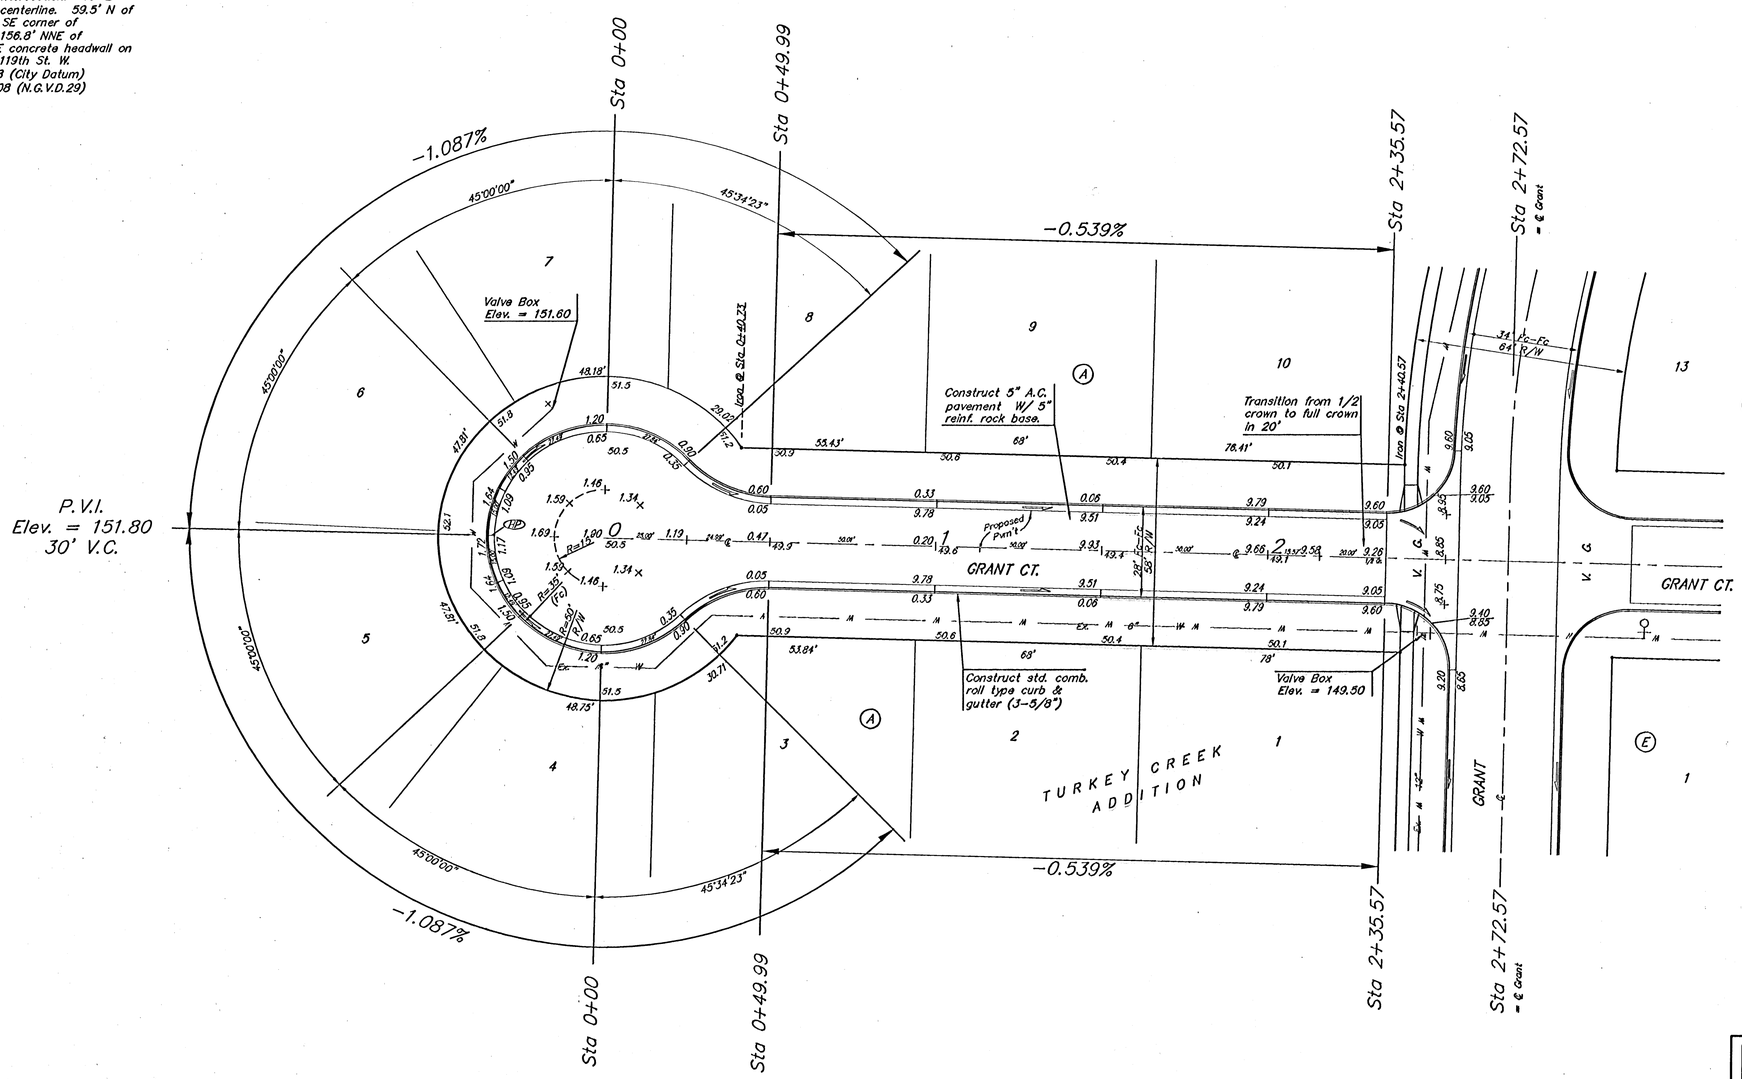

Adjust water valve boxes as needed to grade. Incidental to Site Clearing and Restoration.

NOTE: ROLL TYPE CURB & GUTTER TO BE CONSTRUCTED ON THE PAVEMENT SHOWN ON THIS SHEET. TOP OF CURB ELEVATIONS ARE GIVEN FOR FULL HEIGHT CURB.

Baughman

TURKEY CREEK ADDITION - PH. I
GRANT CT.
STA 0+00 TO STA 2+72.57

Baughman Company, P.A. 315 Ella St. Wichita, KS 67211 P 316.263.7721 F 316.263.0149
ENGINEERING | SURVEYING | PLANNING | LANDSCAPE ARCHITECTURE

PROJECT NUMBER
REVISIONS
DESIGN
DRAWN TMS
APPROVED
DATE 12/04
SCALE Noted
SHEET 13 OF 48

TurkeyCreek/St8
04-06-E931