

BENCHMARK
119th St. W. & Pawnee
City of Wichita Benchmark Disc.
NE corner of intersection. 40' E and 30' N of centerline. 59.5' N of power pole @ SE corner of intersection. 156.8' NNE of centerline of E concrete headwall on culvert under 119th St. W
Elev. = 148.68 (City Datum)
Elev. = 1336.08 (N.G.V.D.29)

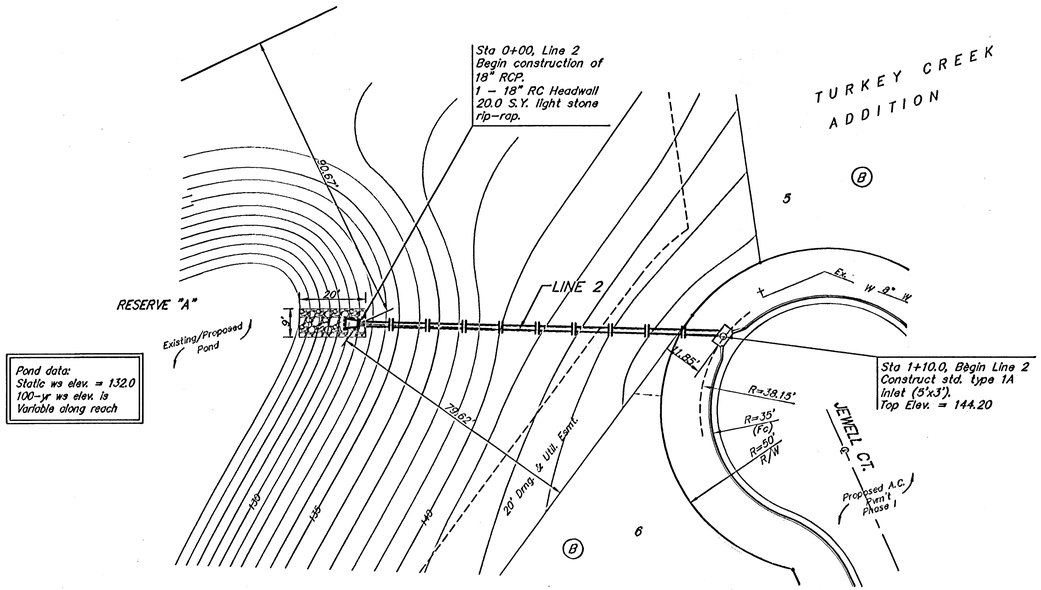

Scale: 1" = 20' Horizontal
1" = 5' Vertical
• = Iron

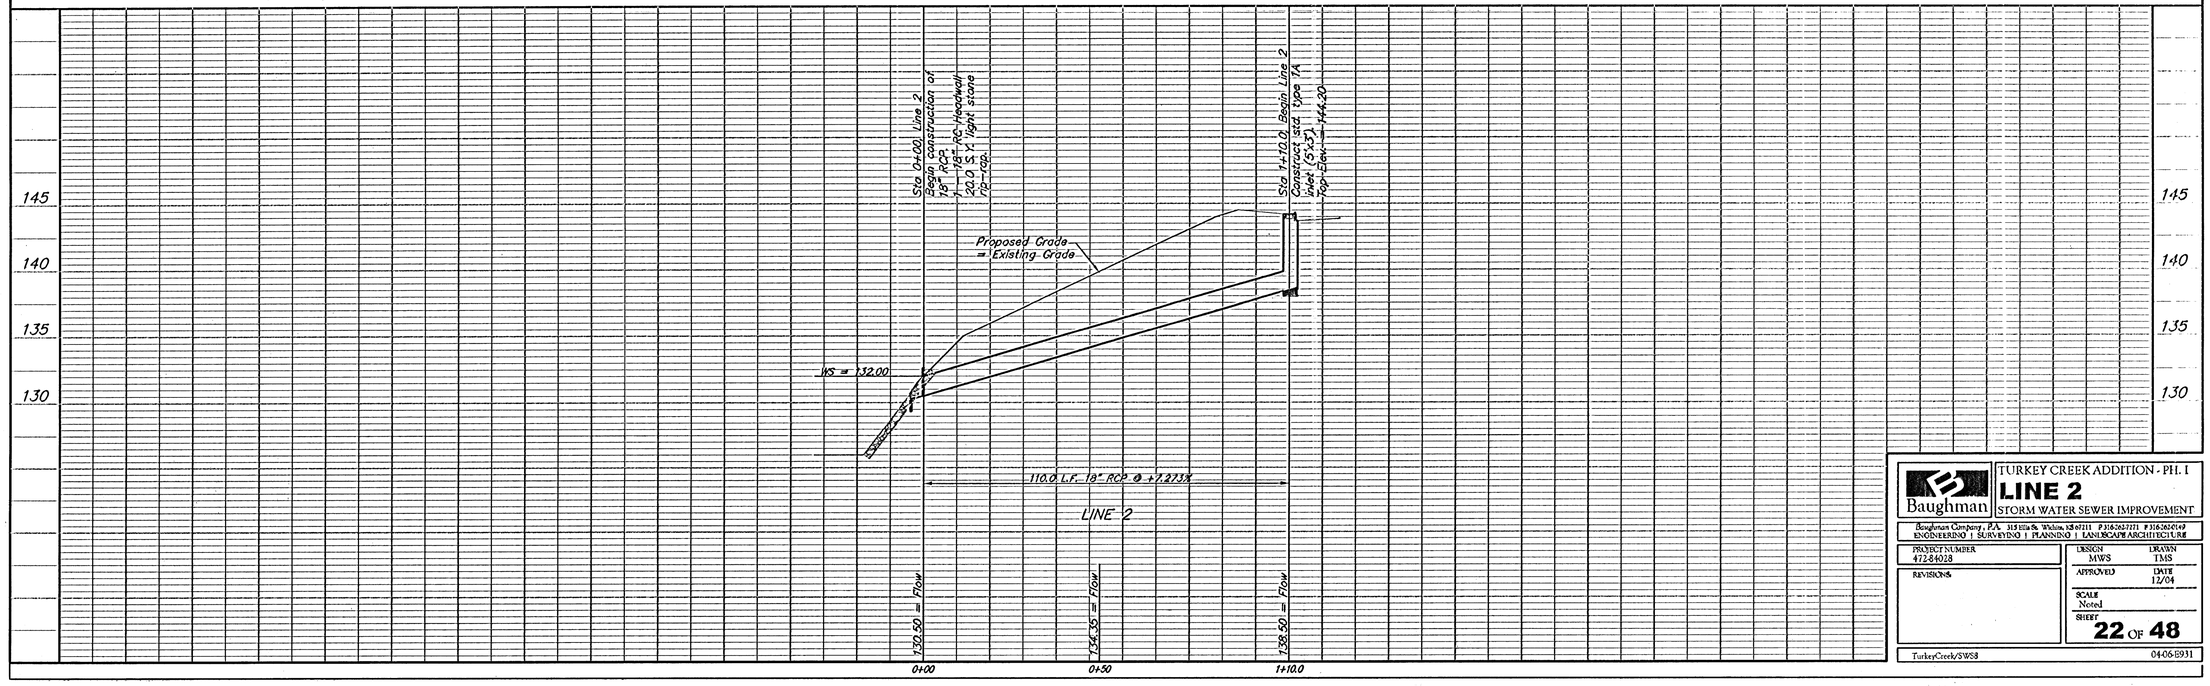

Baughman

TURKEY CREEK ADDITION - PH. I
LINE 2
STORM WATER SEWER IMPROVEMENT

Baughman Company, P.A. 315 Ella St. Wichita, KS 67211 P 316.262.7771 F 316.262.0149
ENGINEERING | SURVEYING | PLANNING | LANDSCAPE ARCHITECTURE

PROJECT NUMBER 47284028	DESIGN MWS / DRAWN TMS
REVISIONS	APPROVED / DATE 12/04
	SCALE Noted
	SHEET 22 OF 48

TurkeyCreek/SW3B 04-06-E931