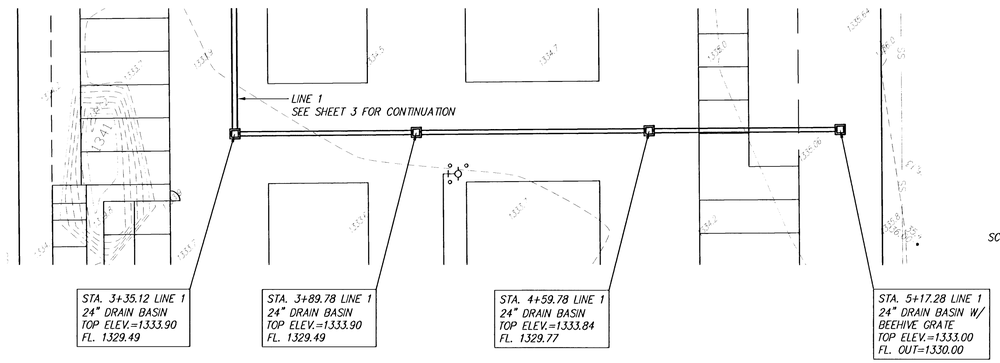

SCALE: 1"=20' (H)
1"=5' (V)

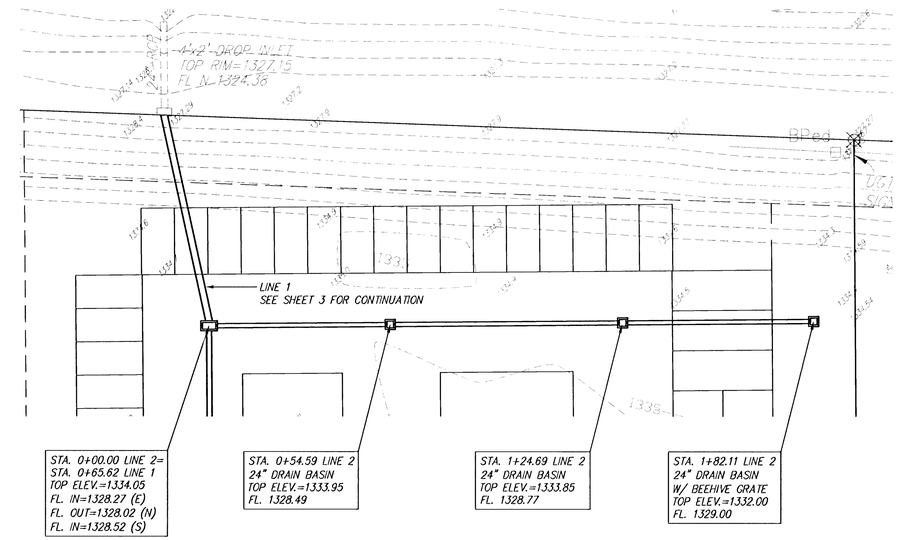

LINE 1

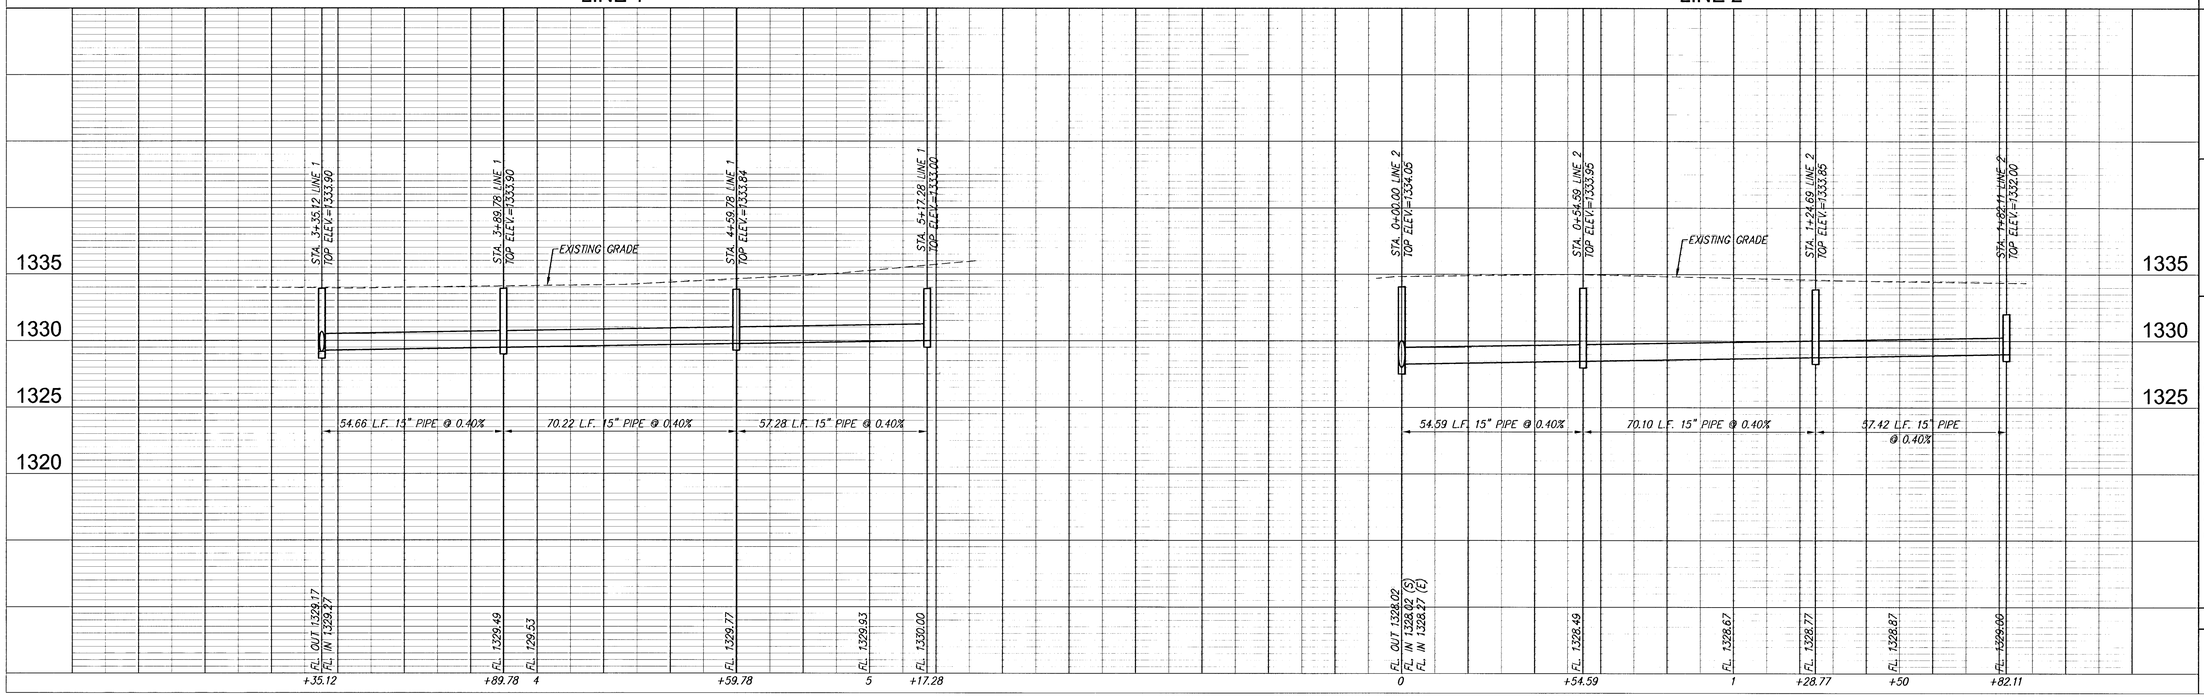

LINE 2

Rugles & Bohm, P.A.
Engineering, Surveying, Land Planning
524 North Main
Wichita, Kansas 67203
(316) 264-6006
(316) 264-6024 (fax)
E-Mail: info@rb-law.com
www.rb-law.com

DESIGN TCK	DRAWN EJB
UTILITY	DATE Jan. 10, 2007
REVISED	REVIEW
PROJECT NUMBER 1734	DRAWING FILE ENGINEERING BASE {SWS}

R.D. WOOD STORAGE
STORM DRAIN PLAN & PROFILE
WICHITA, KANSAS

RB JOB 2932E
SHEET 4 of 5