

BENCHMARKS:
BM #1: COW Disc at South West Corner of the Intersection of Lark & Atlanta.
Elev. = 145.20 (City Datum)

BM #2: COW Disc at North West side of Westgate at South End of Lot 13 Block "B" Southern Ridge Addition.
Elev. = 144.10 (City Datum)

BM #3: COW BM at Shefford on the south side of Pawnee Ave.
Elev. = 145.53 (City Datum)

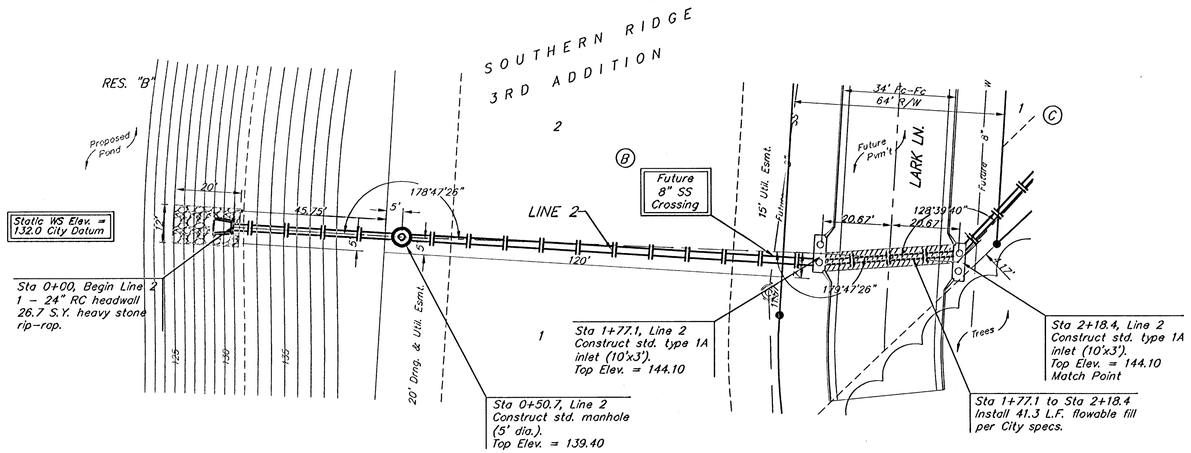

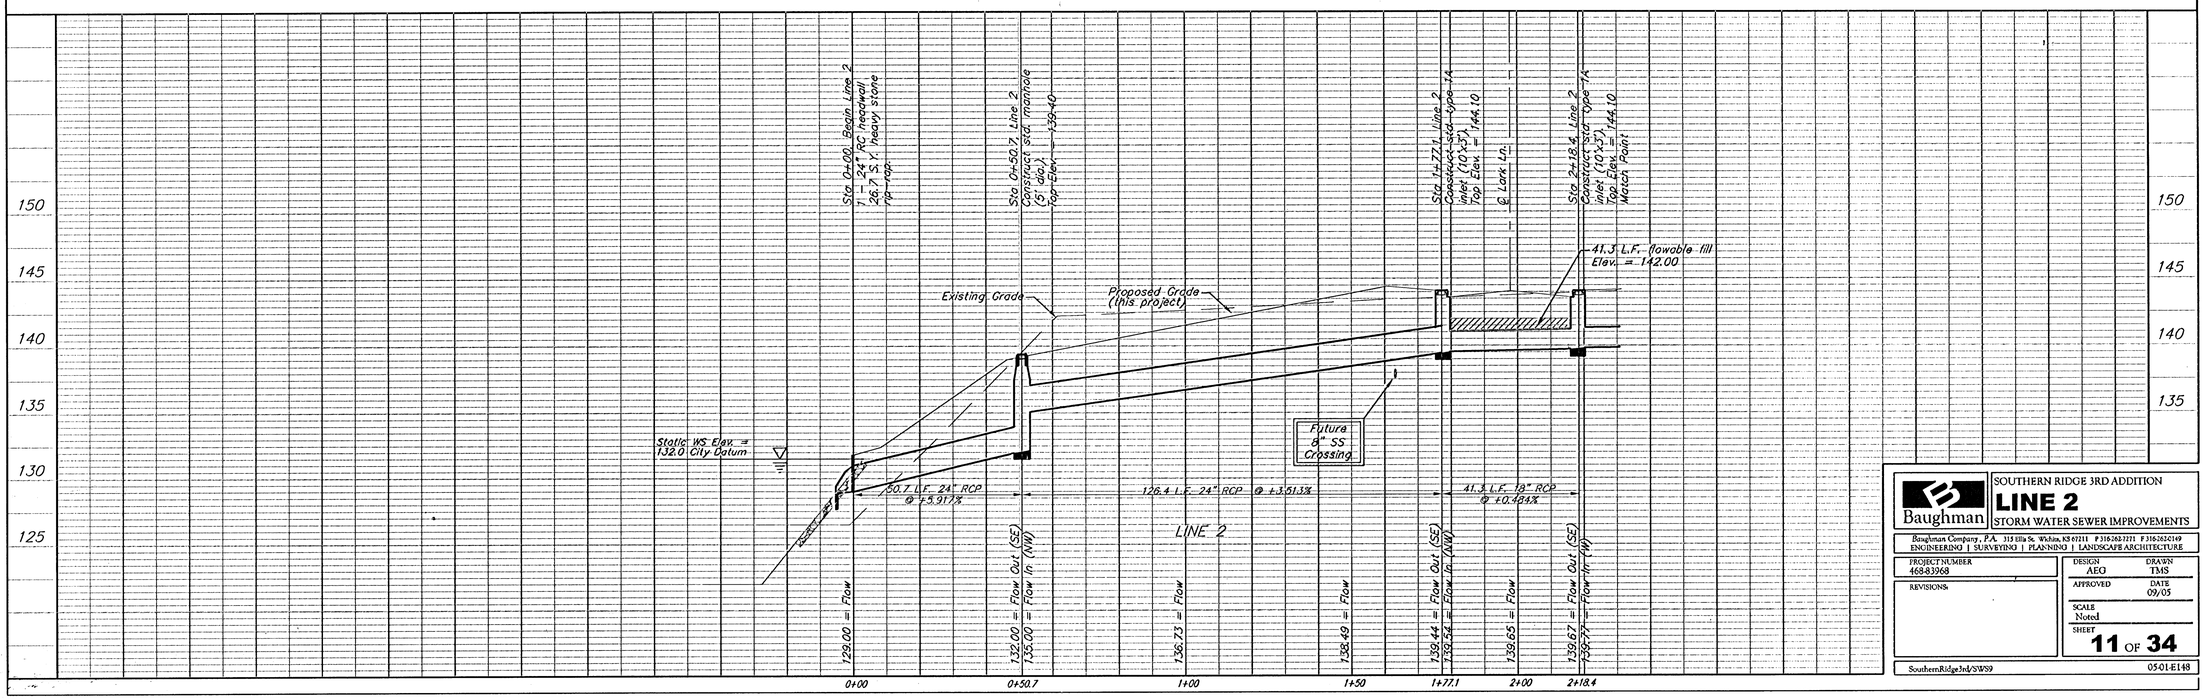

Baughman
SOUTHERN RIDGE 3RD ADDITION
LINE 2
STORM WATER SEWER IMPROVEMENTS

Baughman Company, P.A. 315 Ella St. Wichita, KS 67211 P 3162623771 F 3162620149
ENGINEERING | SURVEYING | PLANNING | LANDSCAPE ARCHITECTURE

PROJECT NUMBER 468-83968
REVISIONS:
DESIGN AEO
DRAWN TMS
APPROVED
DATE 09/05
SCALE Noted
SHEET **11** OF **34**

SouthernRidge3rd/SWS9
05-01-E148