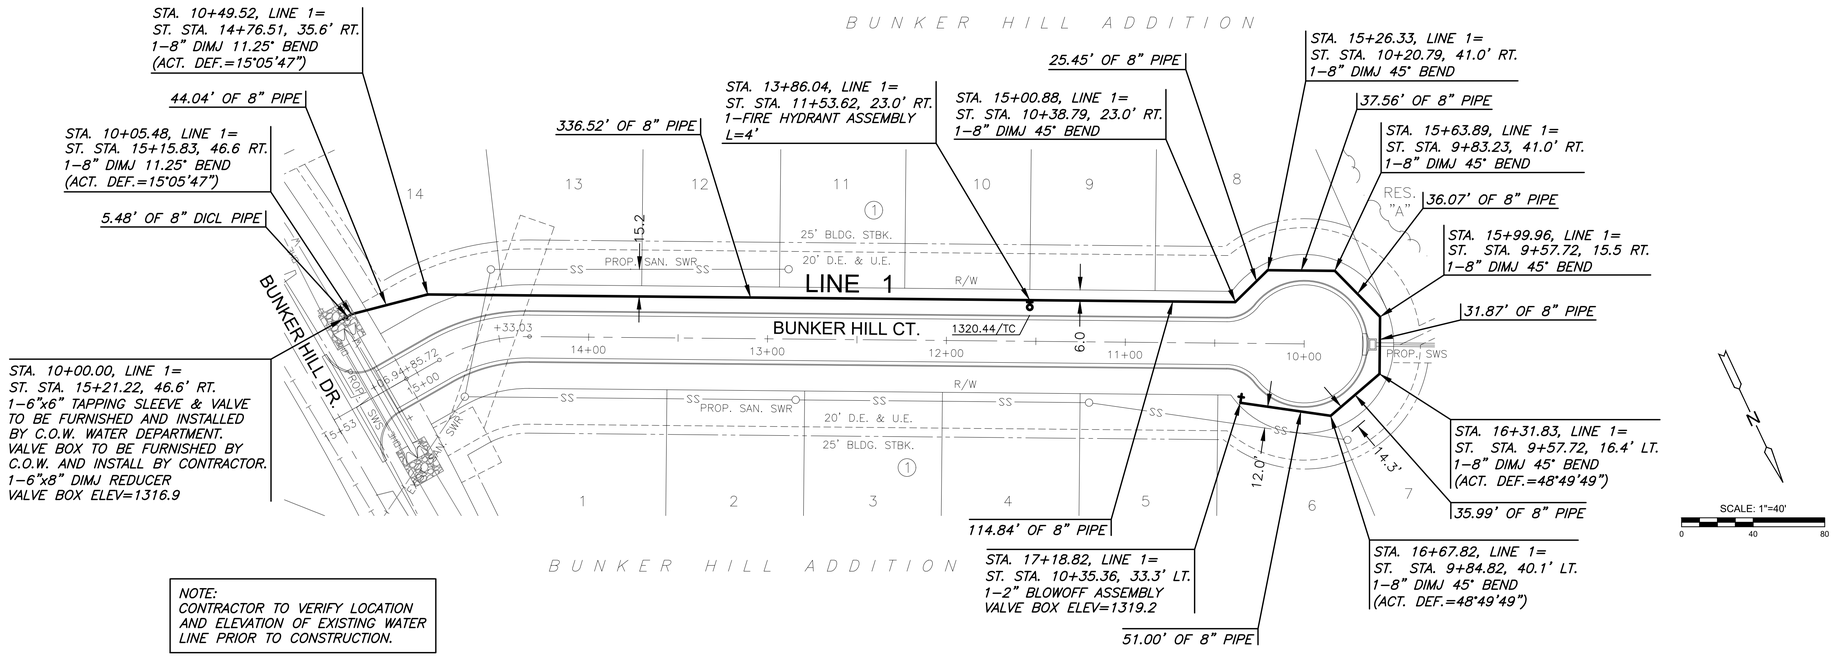

PLAN WTR LINE 1

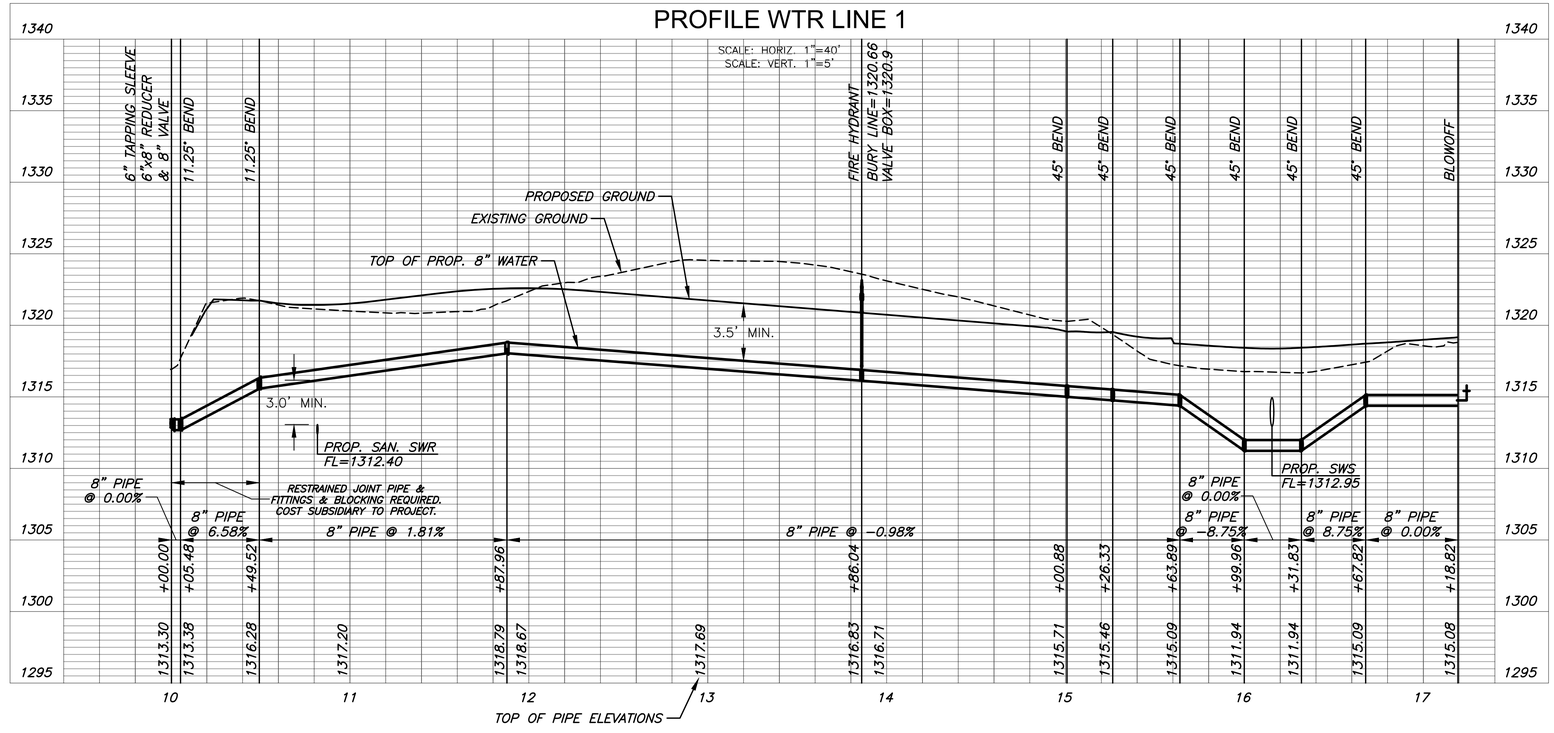

MKEC
Wichita, KS • 316.684.9600

SCOTT PRESTON EVANS LICENSED 24423 7/18/24 KANSAS PROFESSIONAL ENGINEER

WATER DISTRIBUTION SYSTEM IMPROVEMENTS FOR

BUNKER HILL ADDITION

WICHITA, KANSAS

WATER LINE 1

PROJECT NO.		
448-2024-012135		
SCALE		
H:1"=40' V:1"=5'		
DRAWN	DESIGNED	CHECKED
JWC	DFL	SPE

NO.	REVISION	DATE
0	ISSUED FOR CONSTRUCTION	07/18/24

SHEET NO.
CU101-W
02 OF 13

©2024 MKEC ENGINEERING, INC. ALL RIGHTS RESERVED WWW.MKEC.COM THESE DRAWINGS AND THEIR CONTENTS, INCLUDING, BUT NOT LIMITED TO, ALL CONCEPTS, DESIGNS, & IDEAS ARE THE EXCLUSIVE PROPERTY OF MKEC ENGINEERING, INC. (MKEC) AND MAY NOT BE USED OR REPRODUCED IN ANY WAY WITHOUT THE EXPRESS CONSENT OF MKEC.

PLOTTED: Thursday, July 18, 2024 @ 10:16AM

J:\PROJECTS\2023\2301010497_ARTISTIC_BUNKER HILL_MERITRUST\00 230497 CAD\SHTS\05 CIV\LWTR\230497_CU101-W.DWG