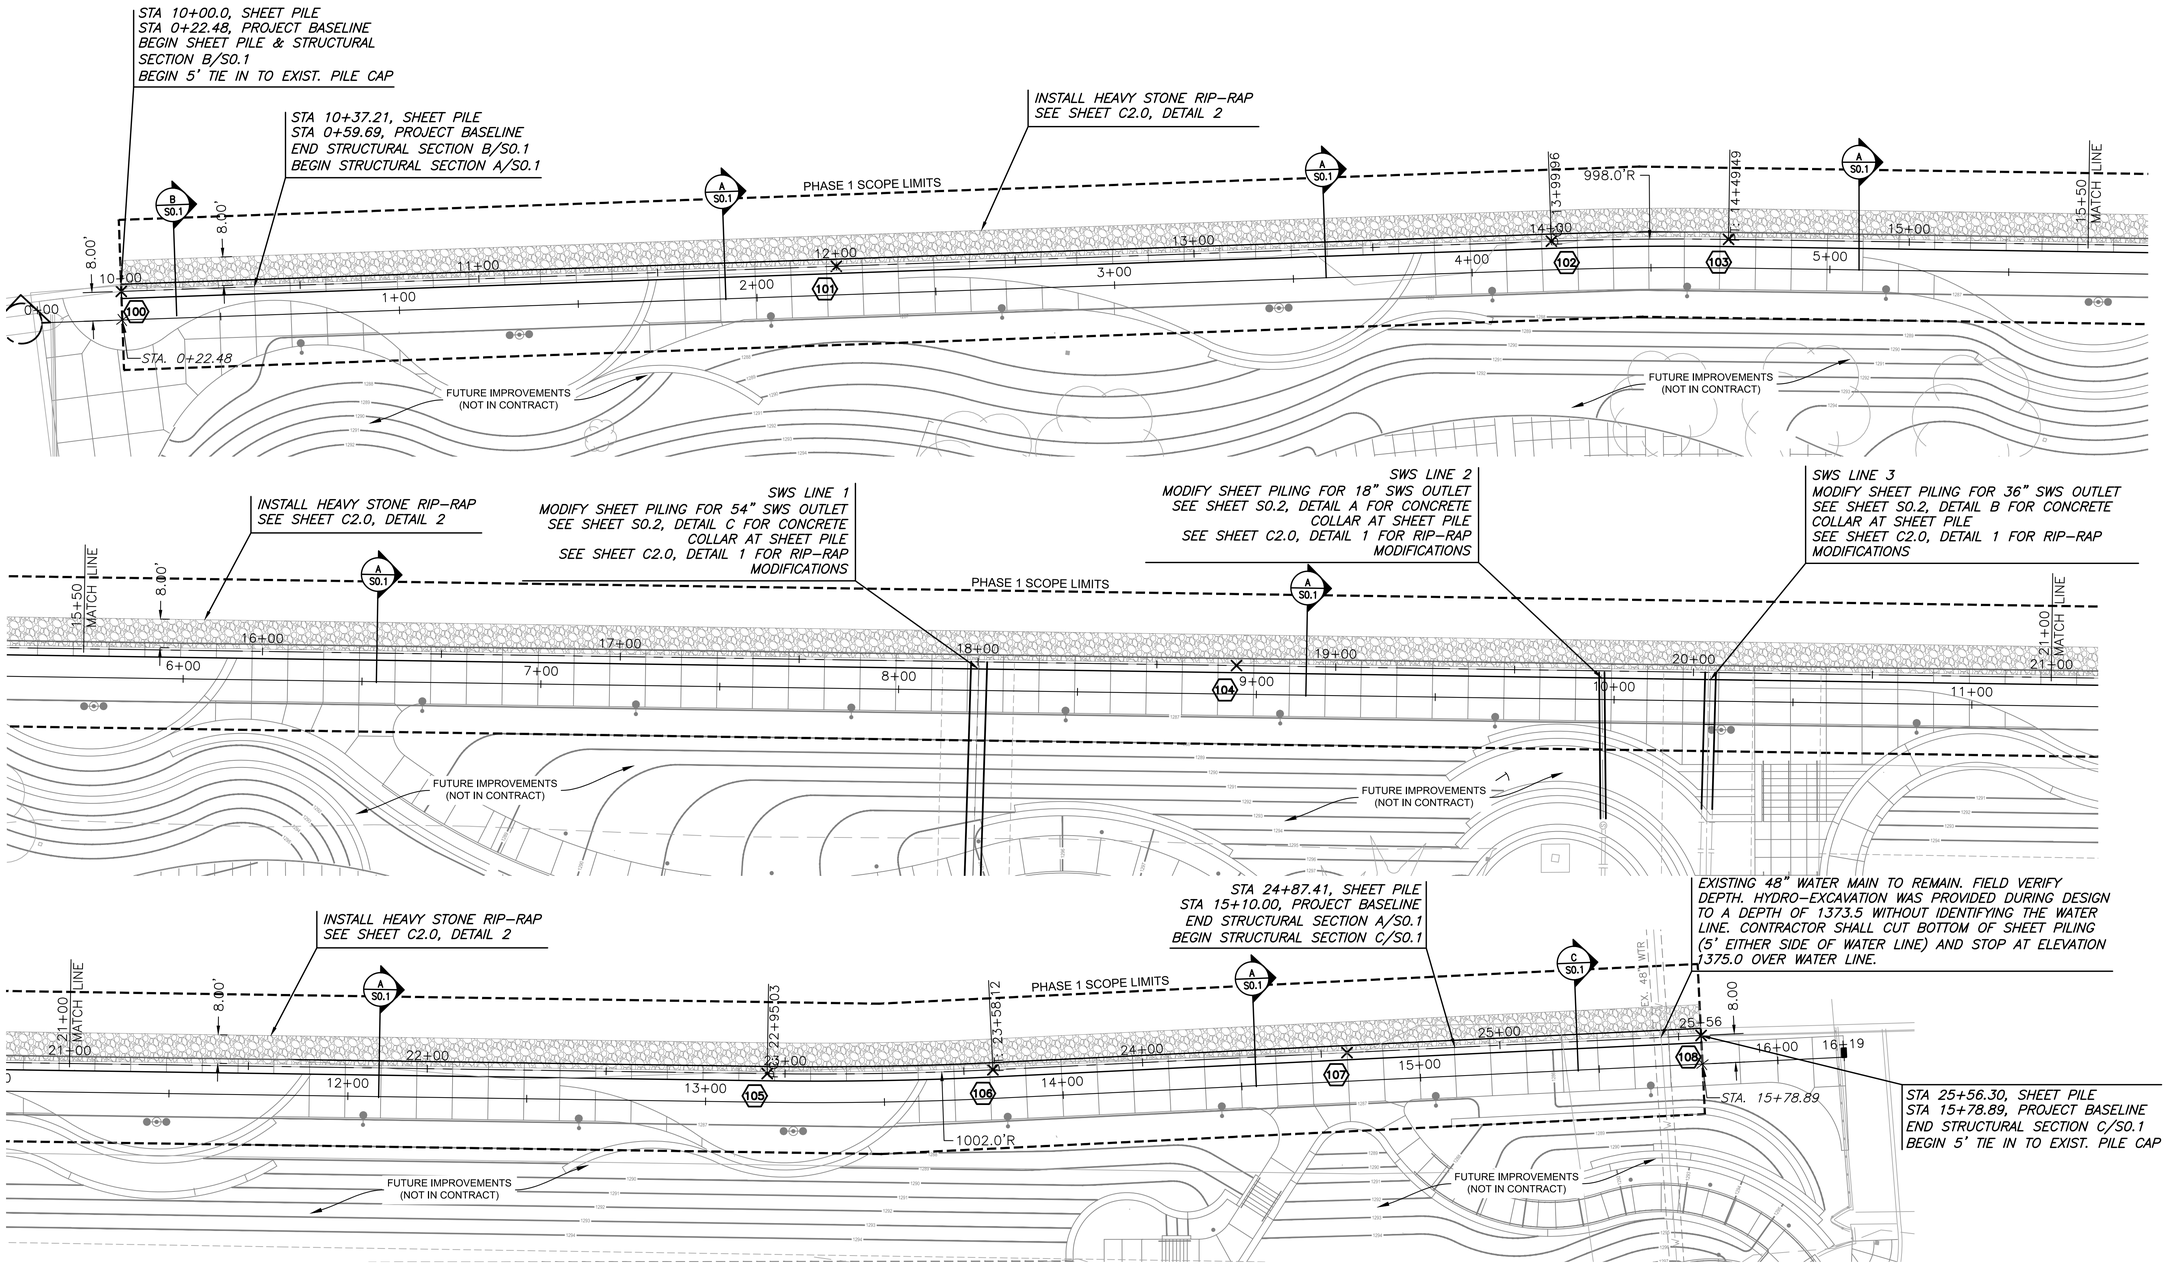

NOTE:
1. CONTRACTOR TO REMOVE & REPLACE EXIST. PILE CAP 5ft AT BOTH ENDS. COST SUBSIDIARY TO SHEET PILE CAP.
2. FUTURE IMPROVEMENTS (PATHWAY, LIGHT POLES, PAVEMENTS) SHOWN WITHIN THE PHASE 1 LIMITS ARE FOR INFORMATIONAL PURPOSES ONLY.

SCALE: 1"=20'
0 20 40

COORDINATE POINTS			
Point #	Northing	Easting	Desc.
100	1685481.79	1647075.22	END OF WALL
101	1685284.86	1647109.98	CENTER OF WALL (MIDPOINT)
102	1685087.92	1647144.74	CENTER OF WALL (13+99.96 PC)
103	1685038.96	1647152.14	CENTER OF WALL (14+49.49 PT)
104	1684619.49	1647204.88	CENTER OF WALL (MIDPOINT)
105	1684200.02	1647257.62	CENTER OF WALL (22+95.03 PC)
106	1684137.71	1647267.46	CENTER OF WALL (23+58.12 PT)
107	1684040.37	1647285.99	CENTER OF WALL (MIDPOINT)
108	1683943.02	1647304.51	END OF WALL

MKEC
Wichita, KS • 316.684.9600
MKEC Project No. 2401010042

PRINTS ISSUED

DATE	PURPOSE	NO.
08.01.24	FOR BID & CONSTRUCTION	

RIVER CORRIDOR IMPROVEMENTS
WEST BANK - RIVERFRONT STADIUM
WICHITA, KS

LK ARCHITECTURE
345 Riverview, Suite 200, Wichita, KS 67203
T 316.268.0230 F 316.268.0205

SCOTT PRESTON EVANS
LICENSED
24423
8/1/24
KANSAS
PROFESSIONAL ENGINEER

CONTACT:
DRAWN: BJL
CHECKED: SPE
PROJECT NUMBER:
24103
SHEET TITLE:
OVERALL PHASE 1 SITE PLAN
SHEET NUMBER:
C1.0