PLOTTED: Wednesday, July 31, 2024 @ 12:21PM

STA. 11+07.84 TO STA. 11+14.46
REMOVE AND REPLACE 11.6 L.F. OF CONCRETE CURB & GUTTER. TO BE PAID FOR AS "CONCRETE CURB REMOVED & REPLACED".

STA. 11+07.84 TO STA. 11+40.75
REMOVE 11.5 S.Y. OF EXISTING CONCRETE SIDEWALK

STA. 11+41.22 TO STA. 15+26.13
CONSTRUCT 443.1 S.Y. OF "A.C. PAVEMENT, 7" (5" BIT. BASE) ON 562.8 S.Y. OF "CRUSHED ROCK BASE 8", REINF. AND 264.9 L.F. OF "CONCRETE C&G TYPE 1 (6" & 1 ½")".

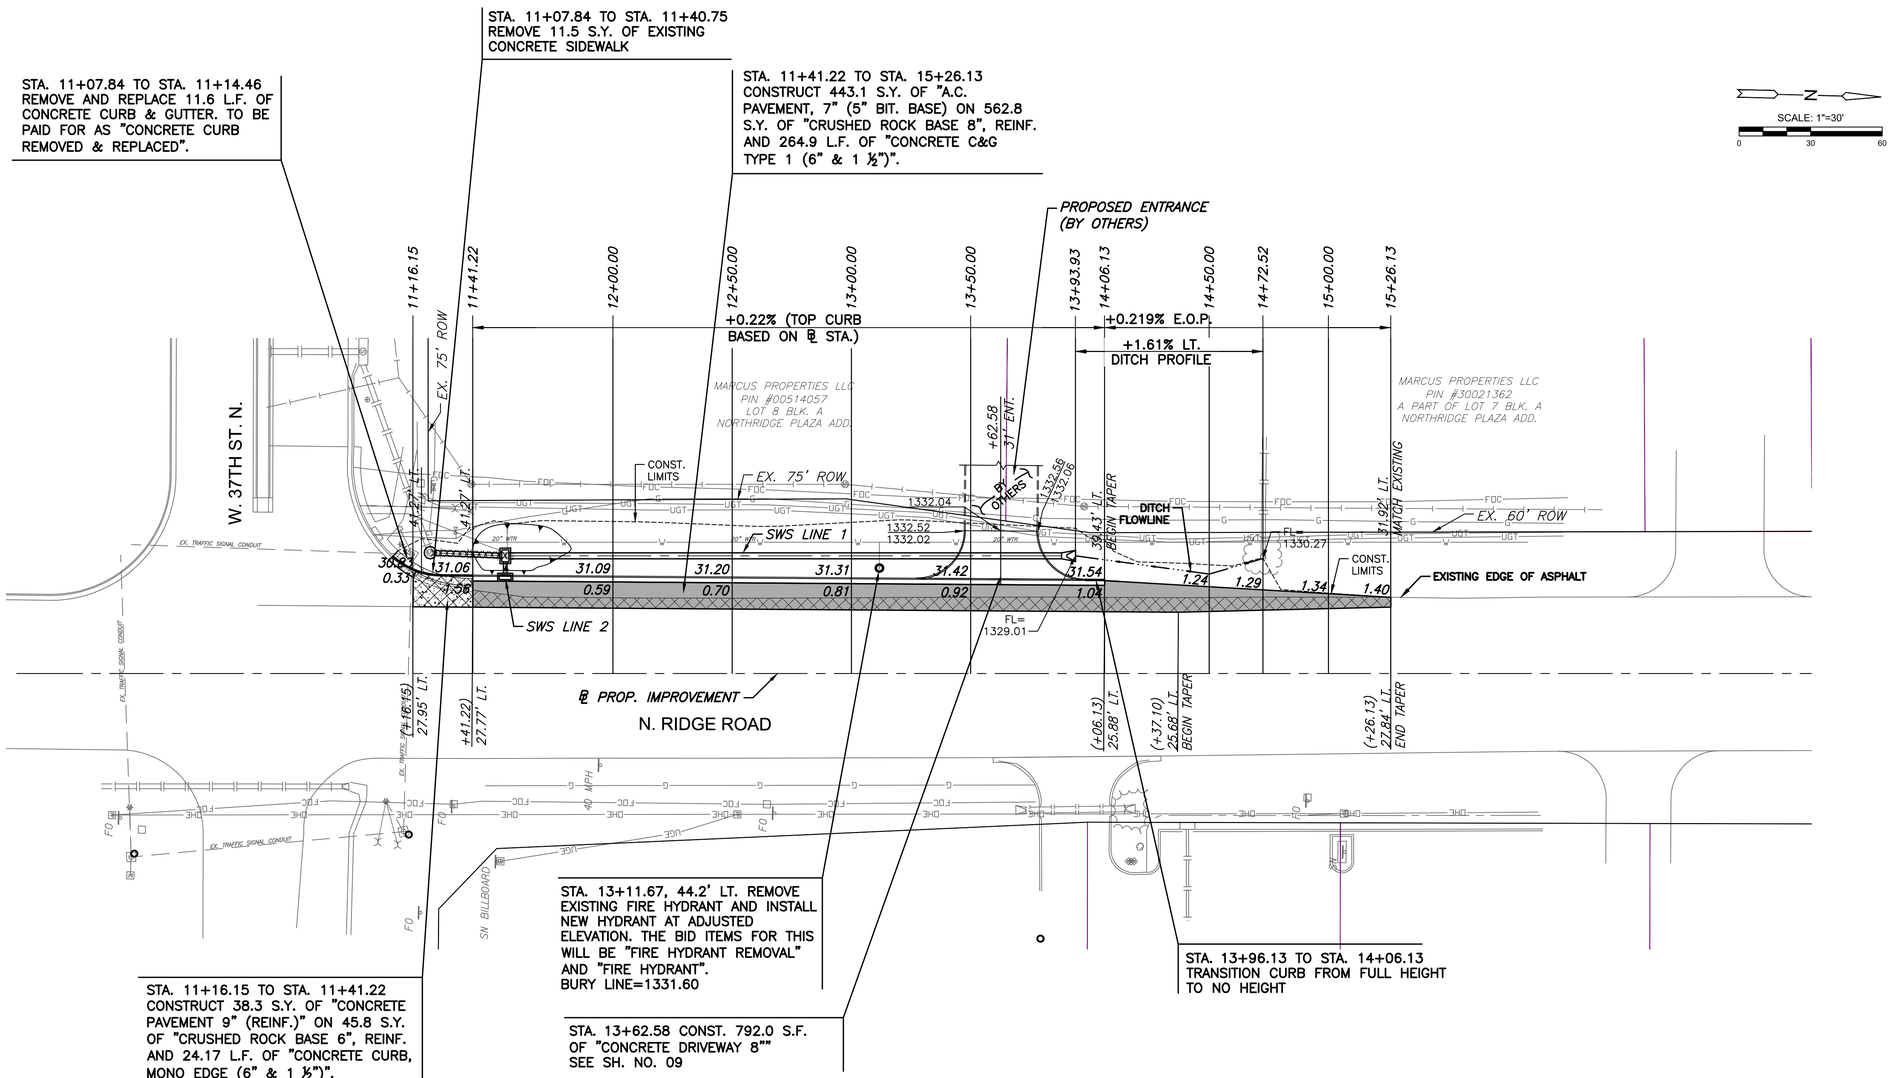

STA. 11+16.15 TO STA. 11+41.22
CONSTRUCT 38.3 S.Y. OF "CONCRETE PAVEMENT 9" (REINF.)" ON 45.8 S.Y. OF "CRUSHED ROCK BASE 6", REINF. AND 24.17 L.F. OF "CONCRETE CURB, MONO EDGE (6" & 1 ½")".
SEE CONCRETE PAVEMENT DETAILS ON SHEET 07.

STA. 13+11.67, 44.2' LT. REMOVE EXISTING FIRE HYDRANT AND INSTALL NEW HYDRANT AT ADJUSTED ELEVATION. THE BID ITEMS FOR THIS WILL BE "FIRE HYDRANT REMOVAL" AND "FIRE HYDRANT".
BURY LINE=1331.60

STA. 13+62.58 CONST. 792.0 S.F. OF "CONCRETE DRIVEWAY 8""
SEE SH. NO. 09

STA. 13+96.13 TO STA. 14+06.13
TRANSITION CURB FROM FULL HEIGHT TO NO HEIGHT

LEGEND

- PAVEMENT REMOVAL
- PROPOSED ASPHALT PAVEMENT
- PROPOSED CONCRETE PAVEMENT
- XXXXX PIPE REMOVED

MKEC
Wichita, KS • 316.684.9600

PAVING PLANS FOR

RIDGE ROAD WIDENING

WICHITA, KANSAS

PAVING PLAN AND PROFILE

PROJECT NO.	SCALE	
472-2023-085940	1"=30'	
DRAWN	DESIGNED	CHECKED
RAM	JRA	JRA

NO.	REVISION	DATE

SHEET NO.
04 OF 35

©2024 MKEC ENGINEERING, INC. ALL RIGHTS RESERVED WWW.MKEC.COM. THESE DRAWINGS AND THEIR CONTENTS, INCLUDING, BUT NOT LIMITED TO, ALL CONCEPTS, DESIGNS, & IDEAS ARE THE EXCLUSIVE PROPERTY OF MKEC ENGINEERING, INC. (MKEC), AND MAY NOT BE USED OR REPRODUCED IN ANY WAY WITHOUT THE EXPRESS CONSENT OF MKEC.