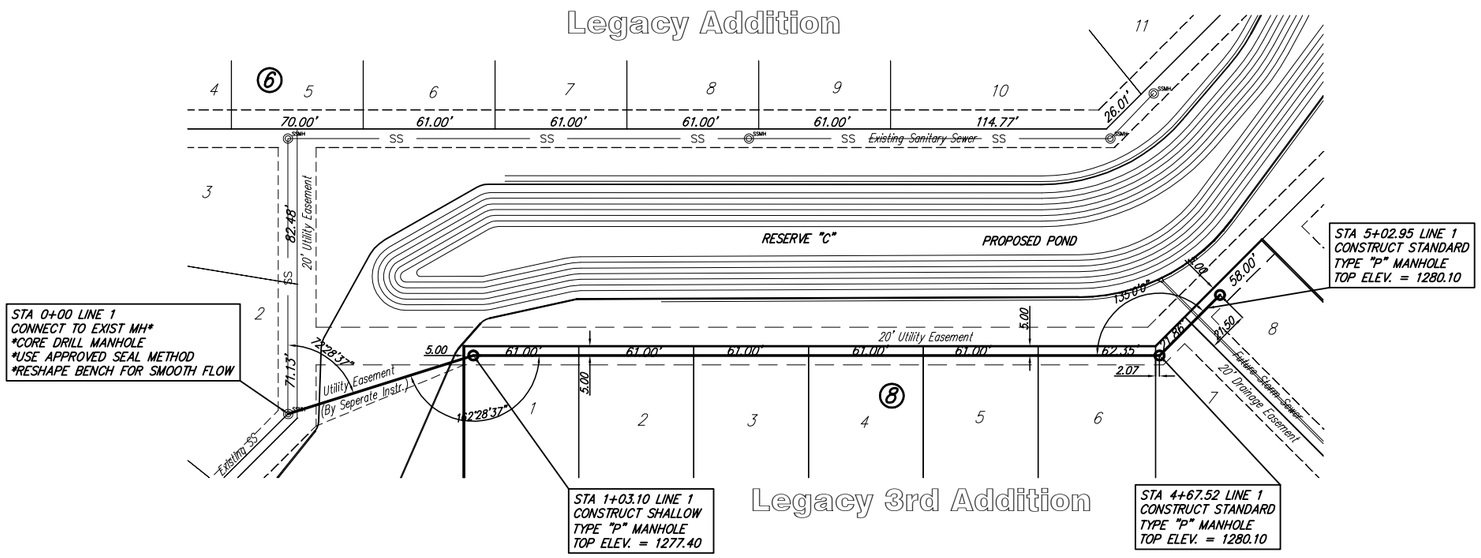

SCALE: Plan 1" = 40'
Profile 1" = 40' Horiz.
1" = 5' Vert.

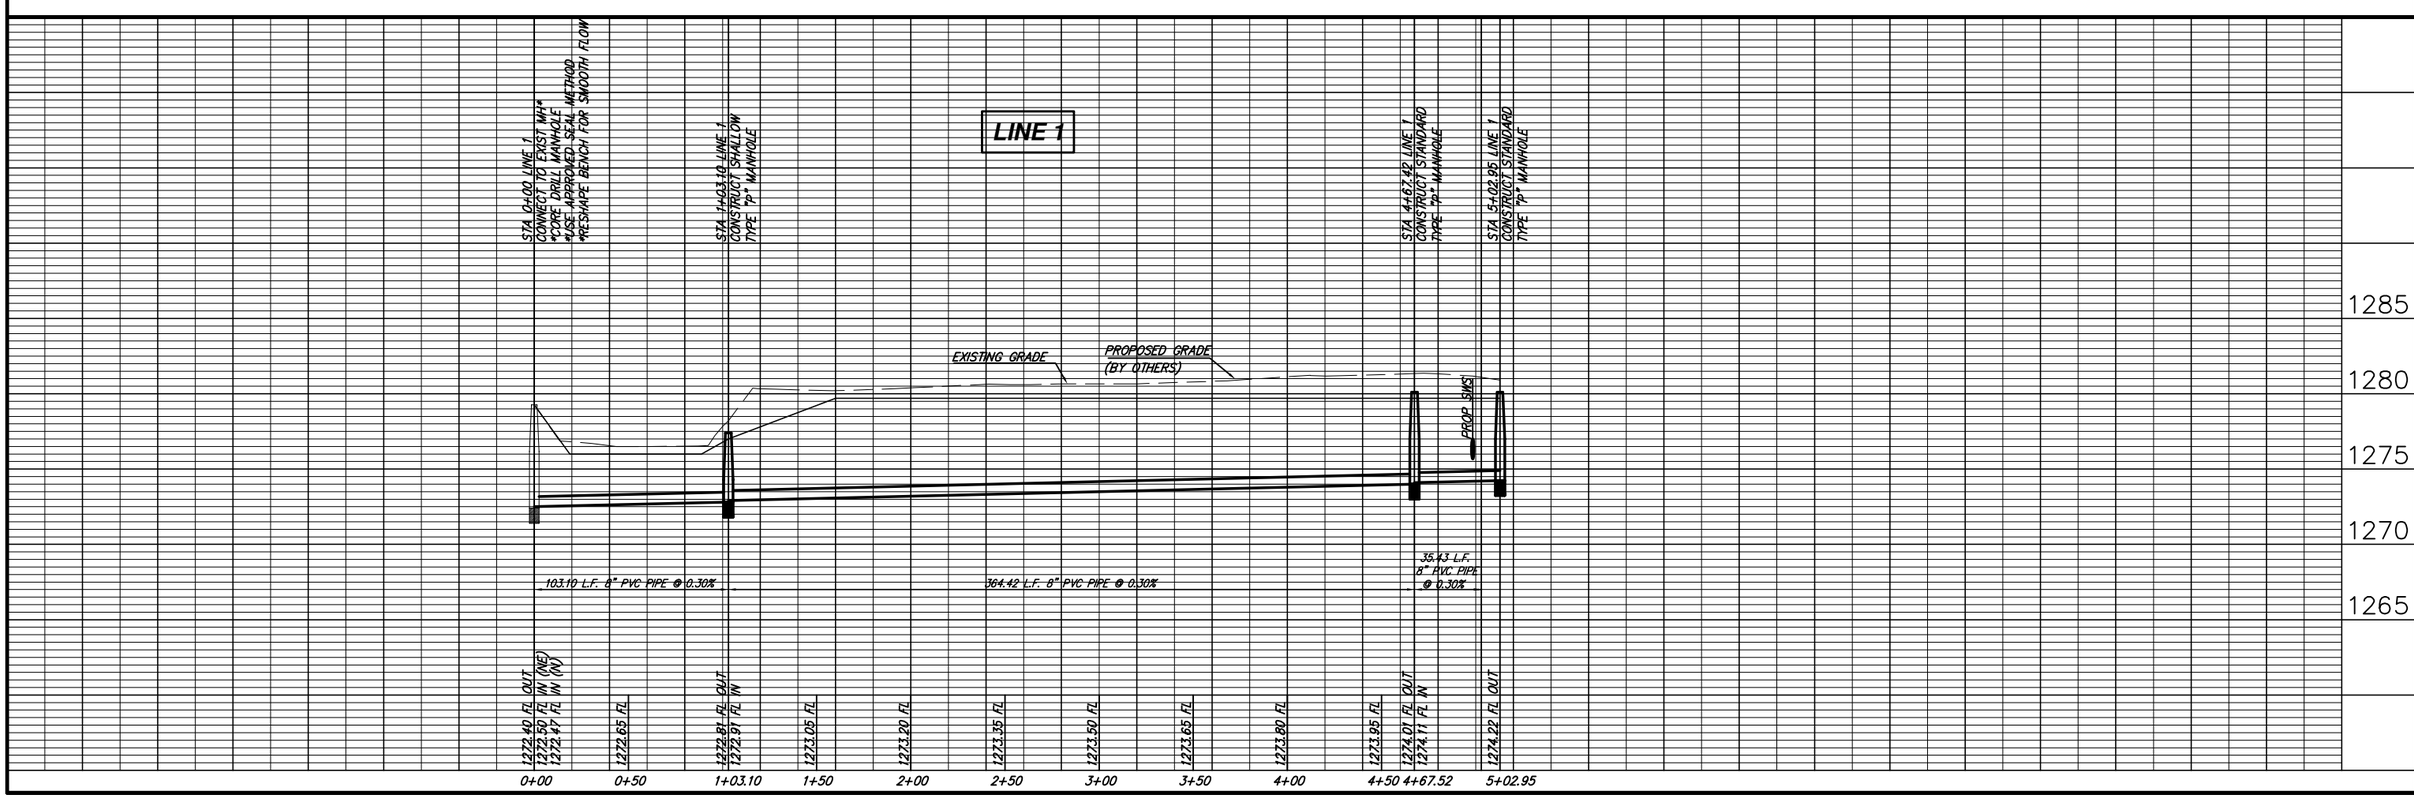

Ruggles & Bohm, P.A.
Engineering, Surveying, Land Planning
604 North Main
Wichita, Kansas 67203
(316) 264-6203
(316) 264-6211 fax
E-mail: info@ruggleb.com
www.ruggleb.com

DESIGN KWL	DRAWN RLS
UTILITY	DATE Jan. 16, 2007
REVISED	REVIEW
PROJECT NUMBER XXX-XXXXX	DRAWING FILE SWS 1

Legacy 3rd Addition
SWS Line 1
WICHITA, KANSAS

R&B JOB 3011E
SHEET 2 of 16