CITY OF WICHITA

PAUL GUNZELMAN, P.E. - CITY ENGINEER

CONSTRUCTION PLANS FOR
WEST STREET FROM MACARTHUR ROAD TO 47TH STREET
SOUTH PAVING AND DRAINAGE IMPROVEMENTS

PROJECT NO. 472-2020-085683
ENGINEERING PROJECT NO. E1009
MUNIS NO. 40106021

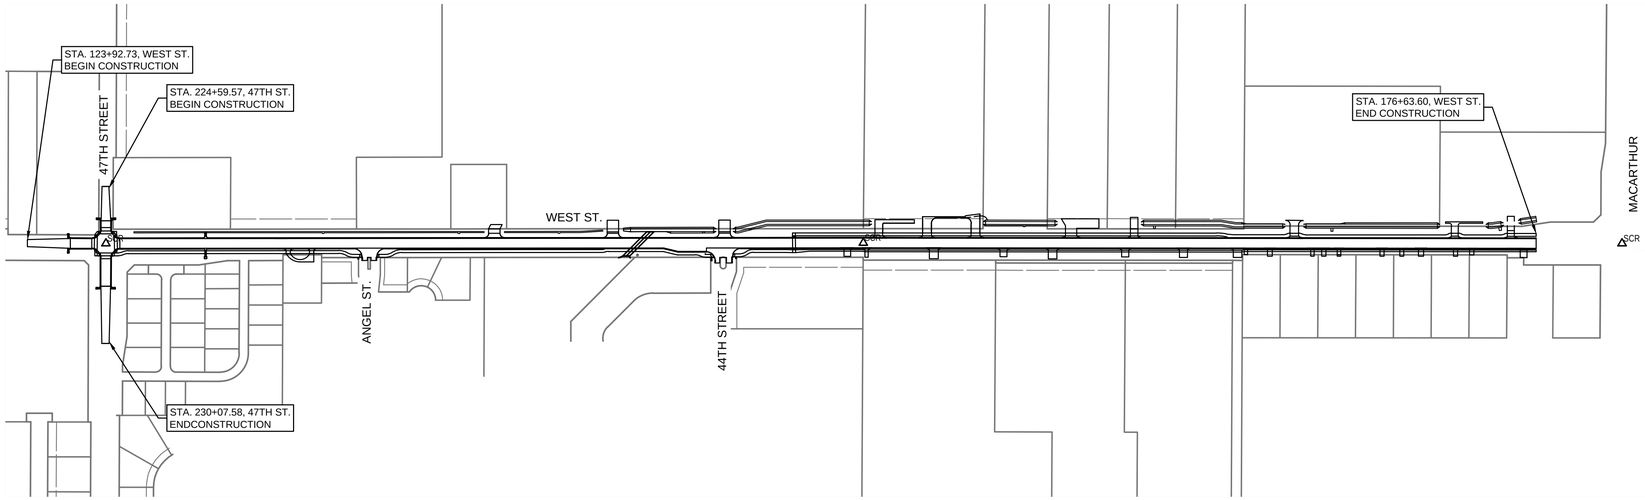

LOCATION MAP

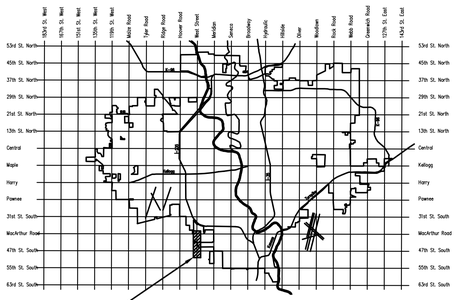

OCTOBER 2024

SHEET INDEX

1	TITLE SHEET
2	HORIZONTAL AND VERTICAL CONTROL
3	KEY MAP
4	GENERAL NOTES
5	TYPICAL SECTIONS
6	CHANNEL TYPICAL SECTIONS
7	CONCRETE LINED CHANNEL DETAILS
8-12	DEMOLITION PLANS
13	REMOVAL OF EXISTING STRUCTURES RECAP
14-17	RIGHT OF WAY PLANS
18-27	WEST STREET PAVING PLANS
28	47TH STREET PAVING PLAN
29-34	PAVEMENT JOINTING PLANS
35-43	COORDINATE GEOMETRY PLANS
44	INTERSECTION PLAN
45	VALLEY GUTTER PLANS
46-47	DRIVEWAY PLANS
48-49	CONCRETE SIDEWALK AND FLUME DETAILS
50-56	PAVING DETAILS
57	SUMMARY OF QUANTITIES
58-66	CONCRETE LINED CHANNEL PLANS
67-76	SWS PLAN & PROFILES
77-86	SWS DETAILS
87-97	RCBC CROSSING HEADWALL PLAN AND PLAN DETAILS
98-103	WATER AND SEWER ADJUSTMENTS DETAILS
104-105	UTILITY POTHOLING REFERENCE
106-107	EROSION CONTROL PLANS
108-109	SEEDING & SODDING PLANS
110-115	EROSION CONTROL DETAILS
116-119	PAVEMENT MARKING & SIGNING PLANS
120-124	PAVEMENT MARKING & SIGNING DETAILS
125	TRAFFIC HANDLING & CONSTRUCTION SEQUENCE
126-145	TRAFFIC CONTROL STANDARDS
146-188	WEST STREET CROSS SECTIONS
189-194	47TH STREET CROSS SECTIONS
195-206	PLANTING PLANS AND DETAILS

PEC
PROFESSIONAL ENGINEERING CONSULTANTS
303 SOUTH TOPEKA
WICHITA, KS 67202
316-262-2691 www.pec1.com

CITY OF WICHITA

LUKE PETER LICENSED 27413 10/11/2024 KANSAS PROFESSIONAL ENGINEER

WEST STREET IMPROVEMENTS FROM MACARTHUR ROAD TO 47TH ST. SOUTH

CITY OF WICHITA

Issue:		

JOB NO.	210254-001
DATE	OCTOBER 2024
PM	TPA
DESIGNED BY	LGP
DRAWN BY	CP
CHECKED BY	KMS

TITLE SHEET

C001
1 OF 206

SAVED 10/10/2024 1:19:32 PM BY LUKE.PETER
PLOTTED 10/10/2024 1:29:02 PM BY LUKE PETER
U:\WICHITA-CIVIL\2021\210254\001\PEC\DRAWINGS\S01-210254-001-COO1 TITLE SHEET.DWG