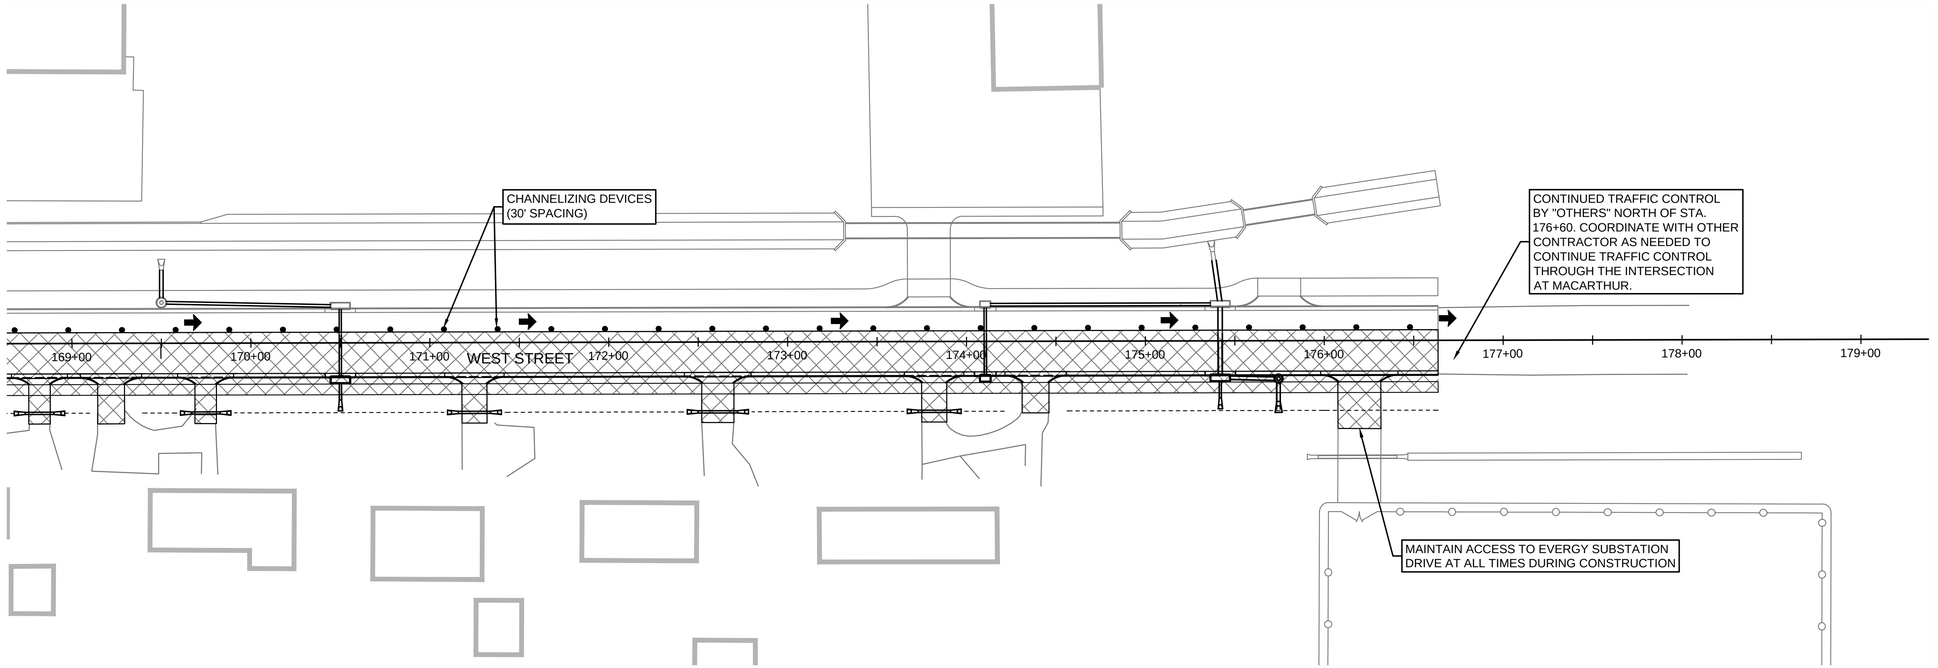

0 20' 40' 80'

LEGEND

- WORK AREA
- CHANNELIZING DEVICES (SPACING AS NOTED)
- TRAFFIC CONTROL SIGN
- YELLOW TYPE "A" LOW INTENSITY WARNING LIGHT
- 18"x18" FLUORESCENT RED-ORANGE FLAGS
- TTT — TYPE III BARRICADE WITH TYPE A LOW INTENSITY FLASHING WARNING LIGHTS
- ARROW DISPLAY
- DIRECTION OF TRAFFIC
- TEMP. AC PAVEMENT 6" W/ 6" CRUSHED ROCK BASE

PEC
PROFESSIONAL ENGINEERING CONSULTANTS
303 SOUTH TOPEKA
WICHITA, KS 67202
316-262-2691 www.pec1.com

CITY OF WICHITA

LUKE PETER KENSER
27413
10/11/2024
KANSAS
PROFESSIONAL ENGINEER

WEST STREET IMPROVEMENTS FROM MACARTHUR ROAD TO 47TH ST. SOUTH

CITY OF WICHITA

Issue:		

JOB NO.	210254-001
DATE	OCTOBER 2024
PM	TPA
DESIGNED BY	LGP
DRAWN BY	CP
CHECKED BY	KMS

TRAFFIC CONTROL PHASE 4

CT519
139 OF 206

SAVED 10/10/2024 7:56:27 AM BY LUKE.PETER
PLOTTED 10/10/2024 1:54:48 PM BY LUKE.PETER
U:\WICHITA-CIVIL\2021\210254001\PEC\DRAWINGS\210254-001 TRAFFIC CONTROL PHASE 4.DWG