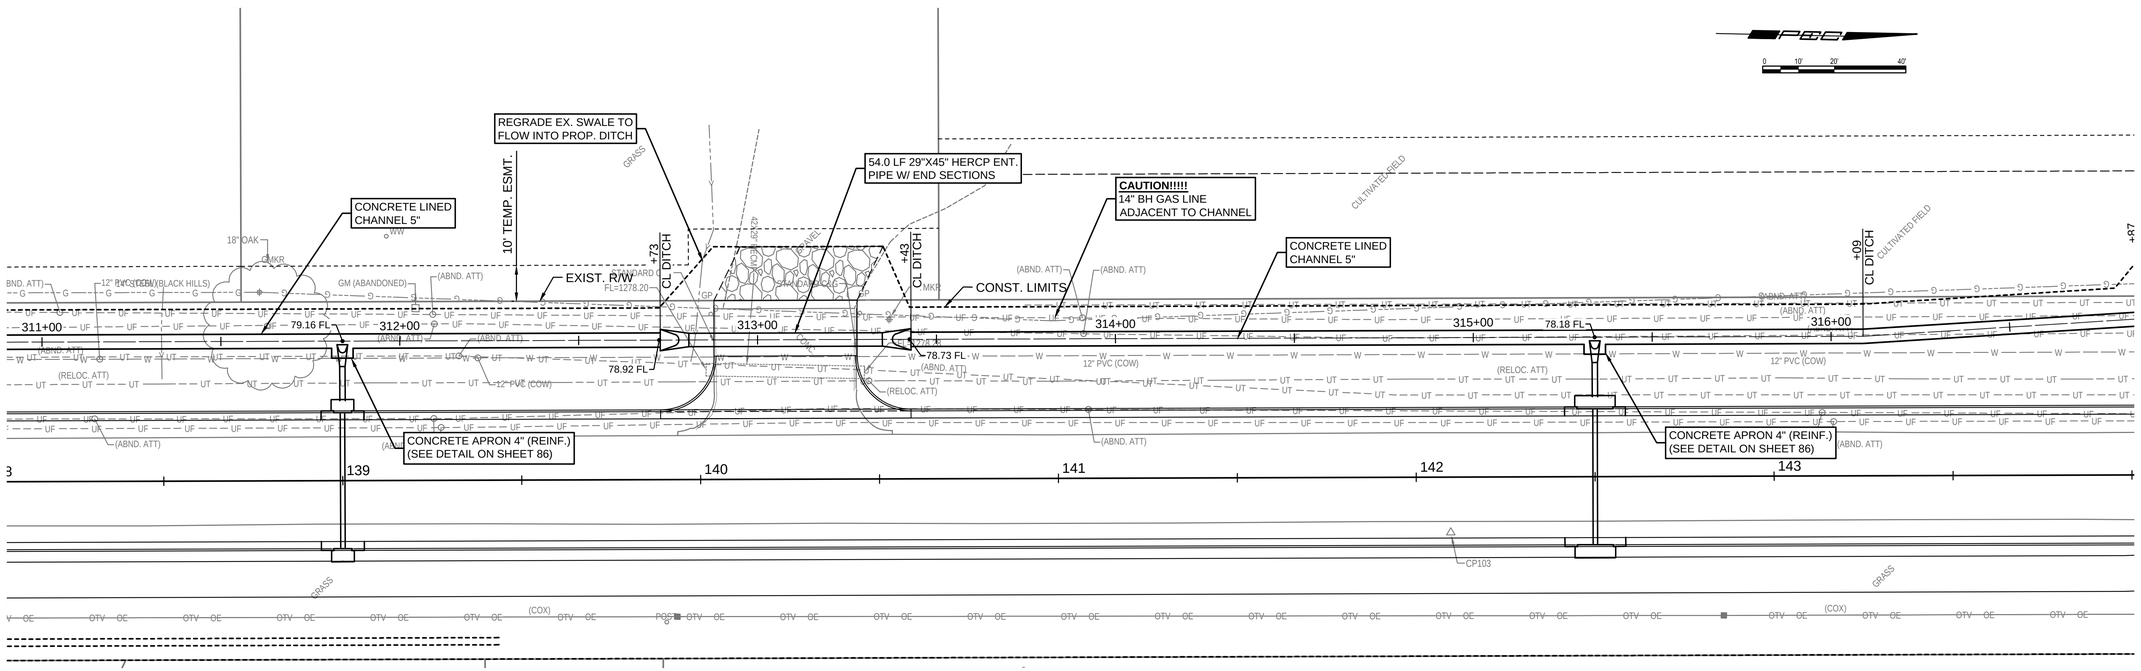

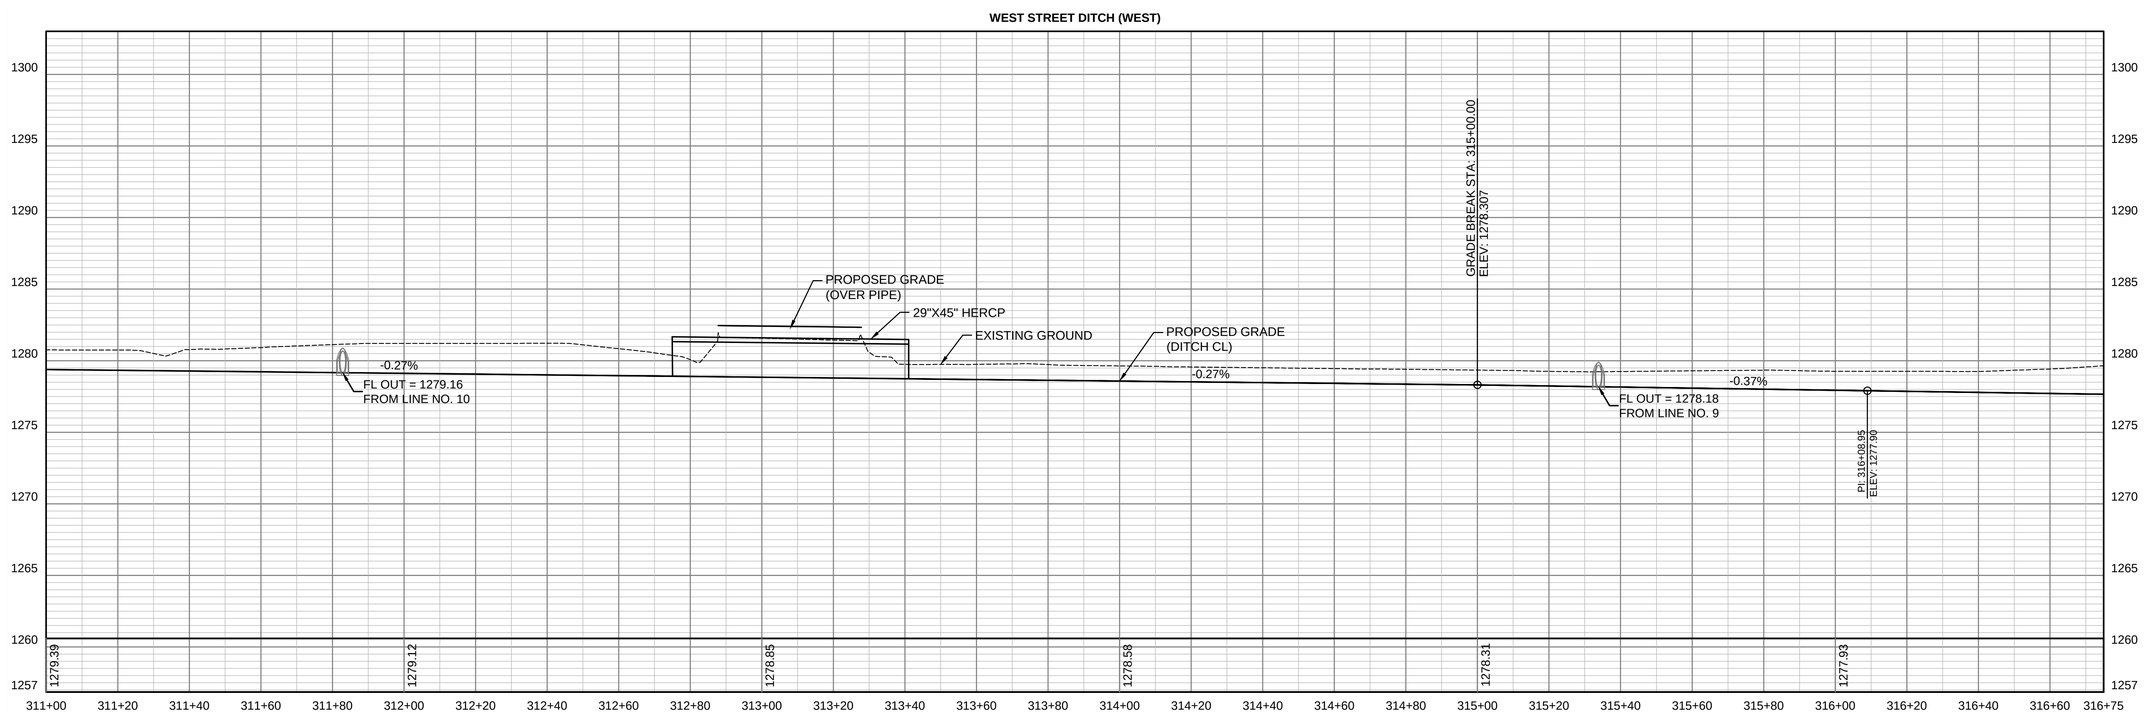

PEC
PROFESSIONAL ENGINEERING CONSULTANTS
303 SOUTH TOPEKA
WICHITA, KS 67202
316-262-2691 www.pec1.com

CITY OF WICHITA

LUKE PETER KENDER
27413
10/11/2024
KANSAS
PROFESSIONAL ENGINEER

WEST STREET IMPROVEMENTS FROM MACARTHUR ROAD TO 47TH ST. SOUTH

CITY OF WICHITA

Issue:		

JOB NO.	210254-001
DATE	OCTOBER 2024
PM	TPA
DESIGNED BY	LGP
DRAWN BY	CP
CHECKED BY	KMS

CONCRETE LINED CHANNEL PLANS (3)

CP233

SAVED 10/8/2024 8:17:41 AM BY LUKE.PETER
PLOTTED 10/10/2024 1:39:08 PM BY LUKE PETER
U:\WICHITA-CIV\L2021\210254\001\PEC\DRAWINGS\210254-001 DITCH PLANS.DWG