GRADING ABBREVIATIONS

ME	MATCH EXISTING
TC	TOP OF CURB
FL	FLOW LINE
TW	TOP OF WALL
BW	BOTTOM OF WALL
HG	HUBGUARD TOP

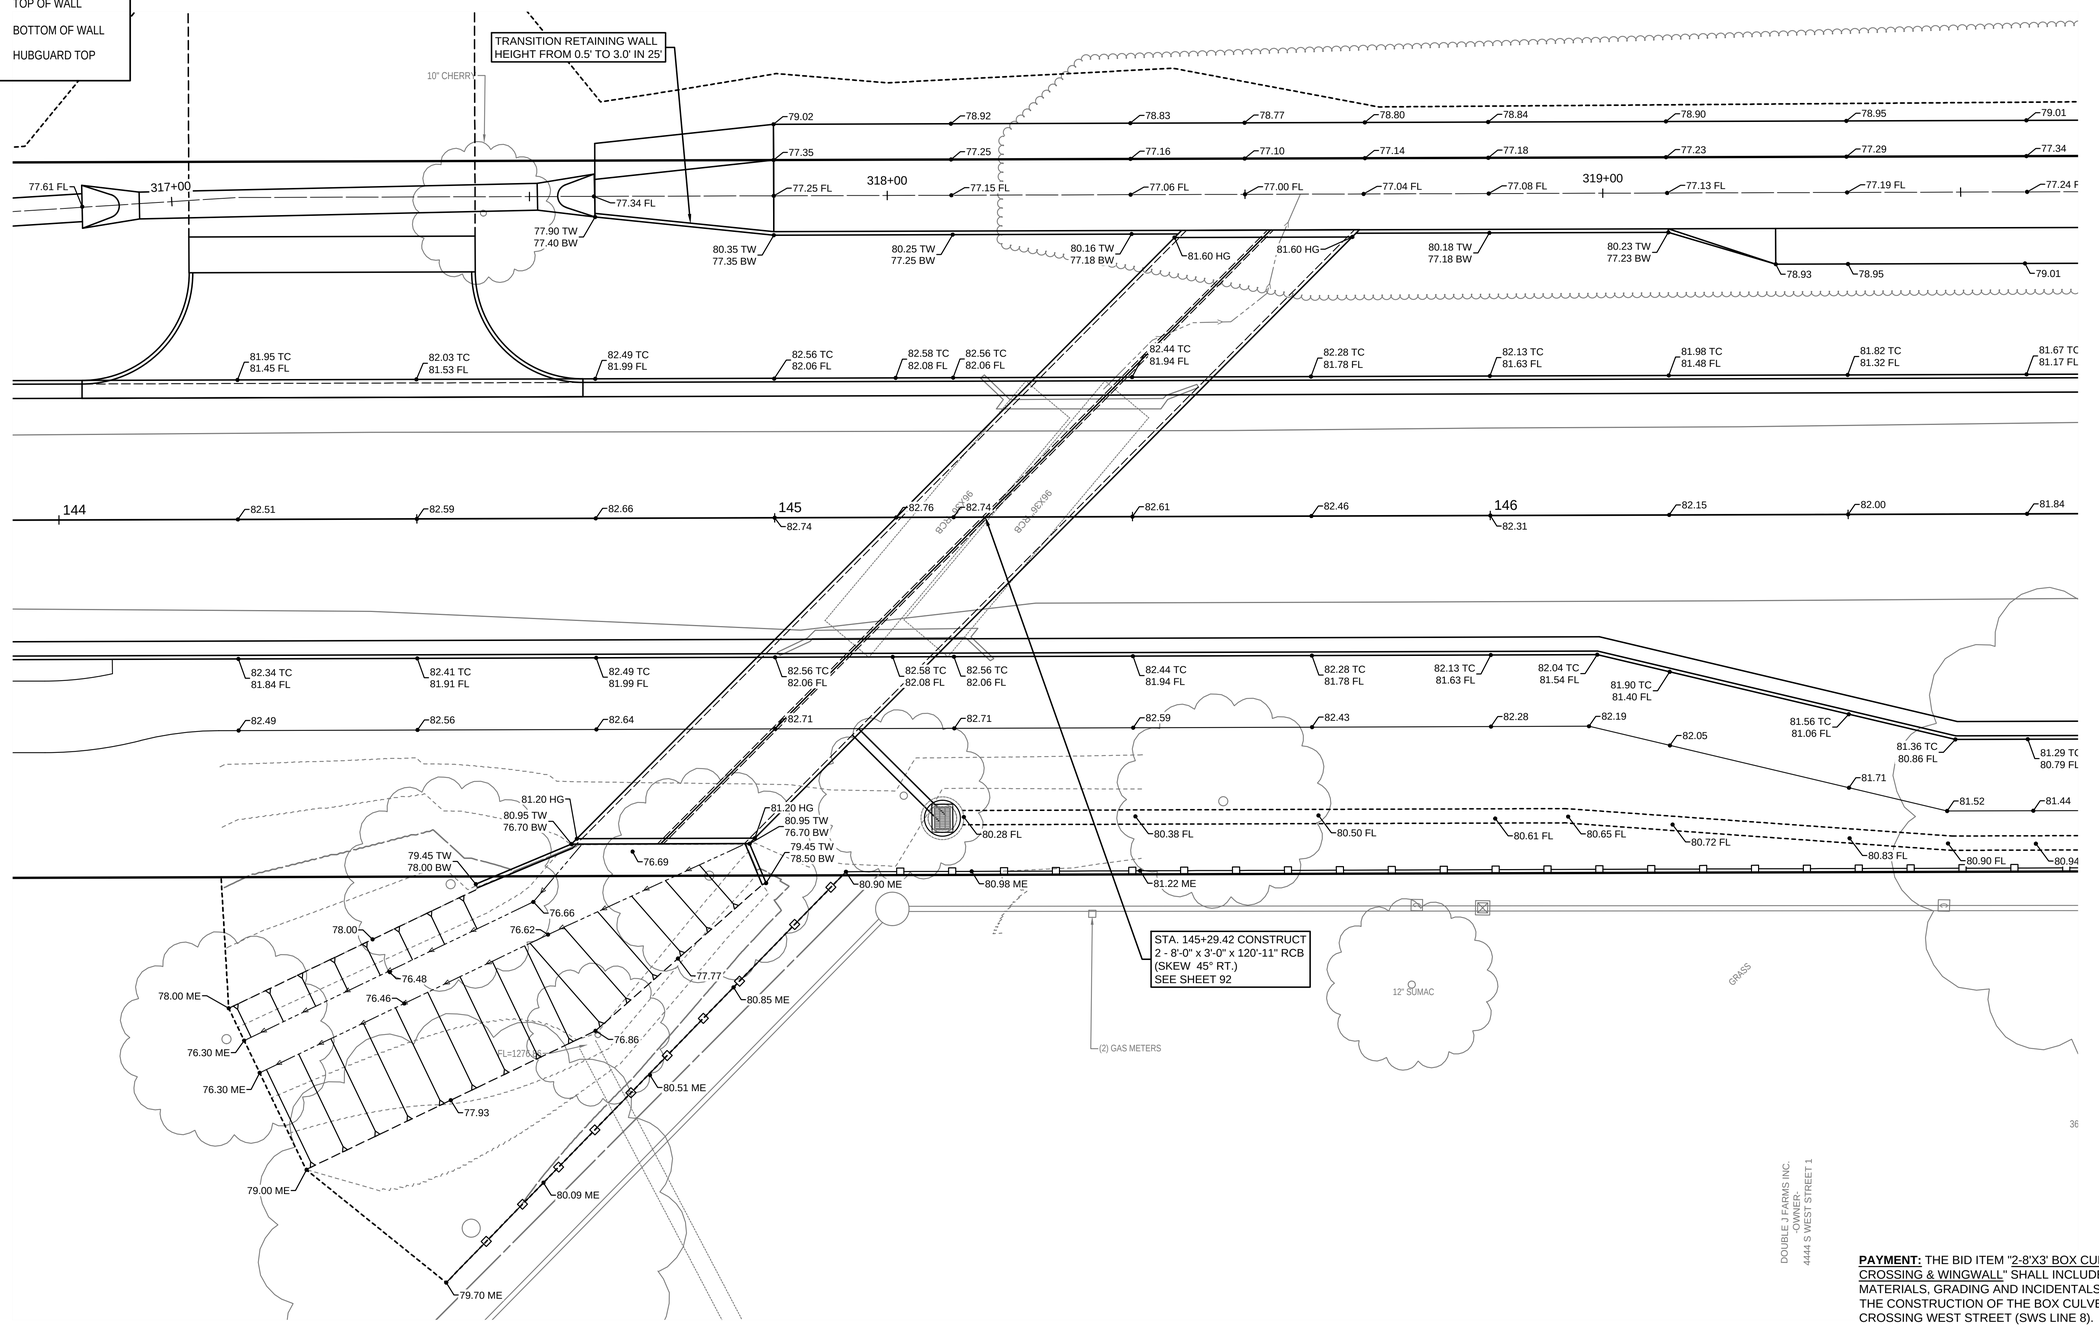

PAYMENT: THE BID ITEM "2-8'X3' BOX CULVERT CROSSING & WINGWALL" SHALL INCLUDE ALL MATERIALS, GRADING AND INCIDENTALS FOR THE CONSTRUCTION OF THE BOX CULVERT CROSSING WEST STREET (SWS LINE 8).

PEC
PROFESSIONAL ENGINEERING CONSULTANTS
303 SOUTH TOPEKA
WICHITA, KS 67202
316-262-2691 www.pec1.com

CITY OF WICHITA

LUKE PETER LENSER 27413 10/11/2024 KANSAS PROFESSIONAL ENGINEER

WEST STREET IMPROVEMENTS FROM MACARTHUR ROAD TO 47TH ST. SOUTH

CITY OF WICHITA

Issue:		

JOB NO.	210254-001
DATE	OCTOBER 2024
PM	TPA
DESIGNED BY	LGP
DRAWN BY	CP
CHECKED BY	KMS

RCBC CROSSING GRADING PLAN

CU511
87 OF 206

SAVED 10/8/2024 7:49:12 AM BY LUKE.PETER
PLOTTED 10/10/2024 1:49:20 PM BY LUKE PETER
U:\WICHITA-CIVIL\2021\210254001\PEC\DRAWINGS\210254-001 HEADWALL DETAILS.DWG