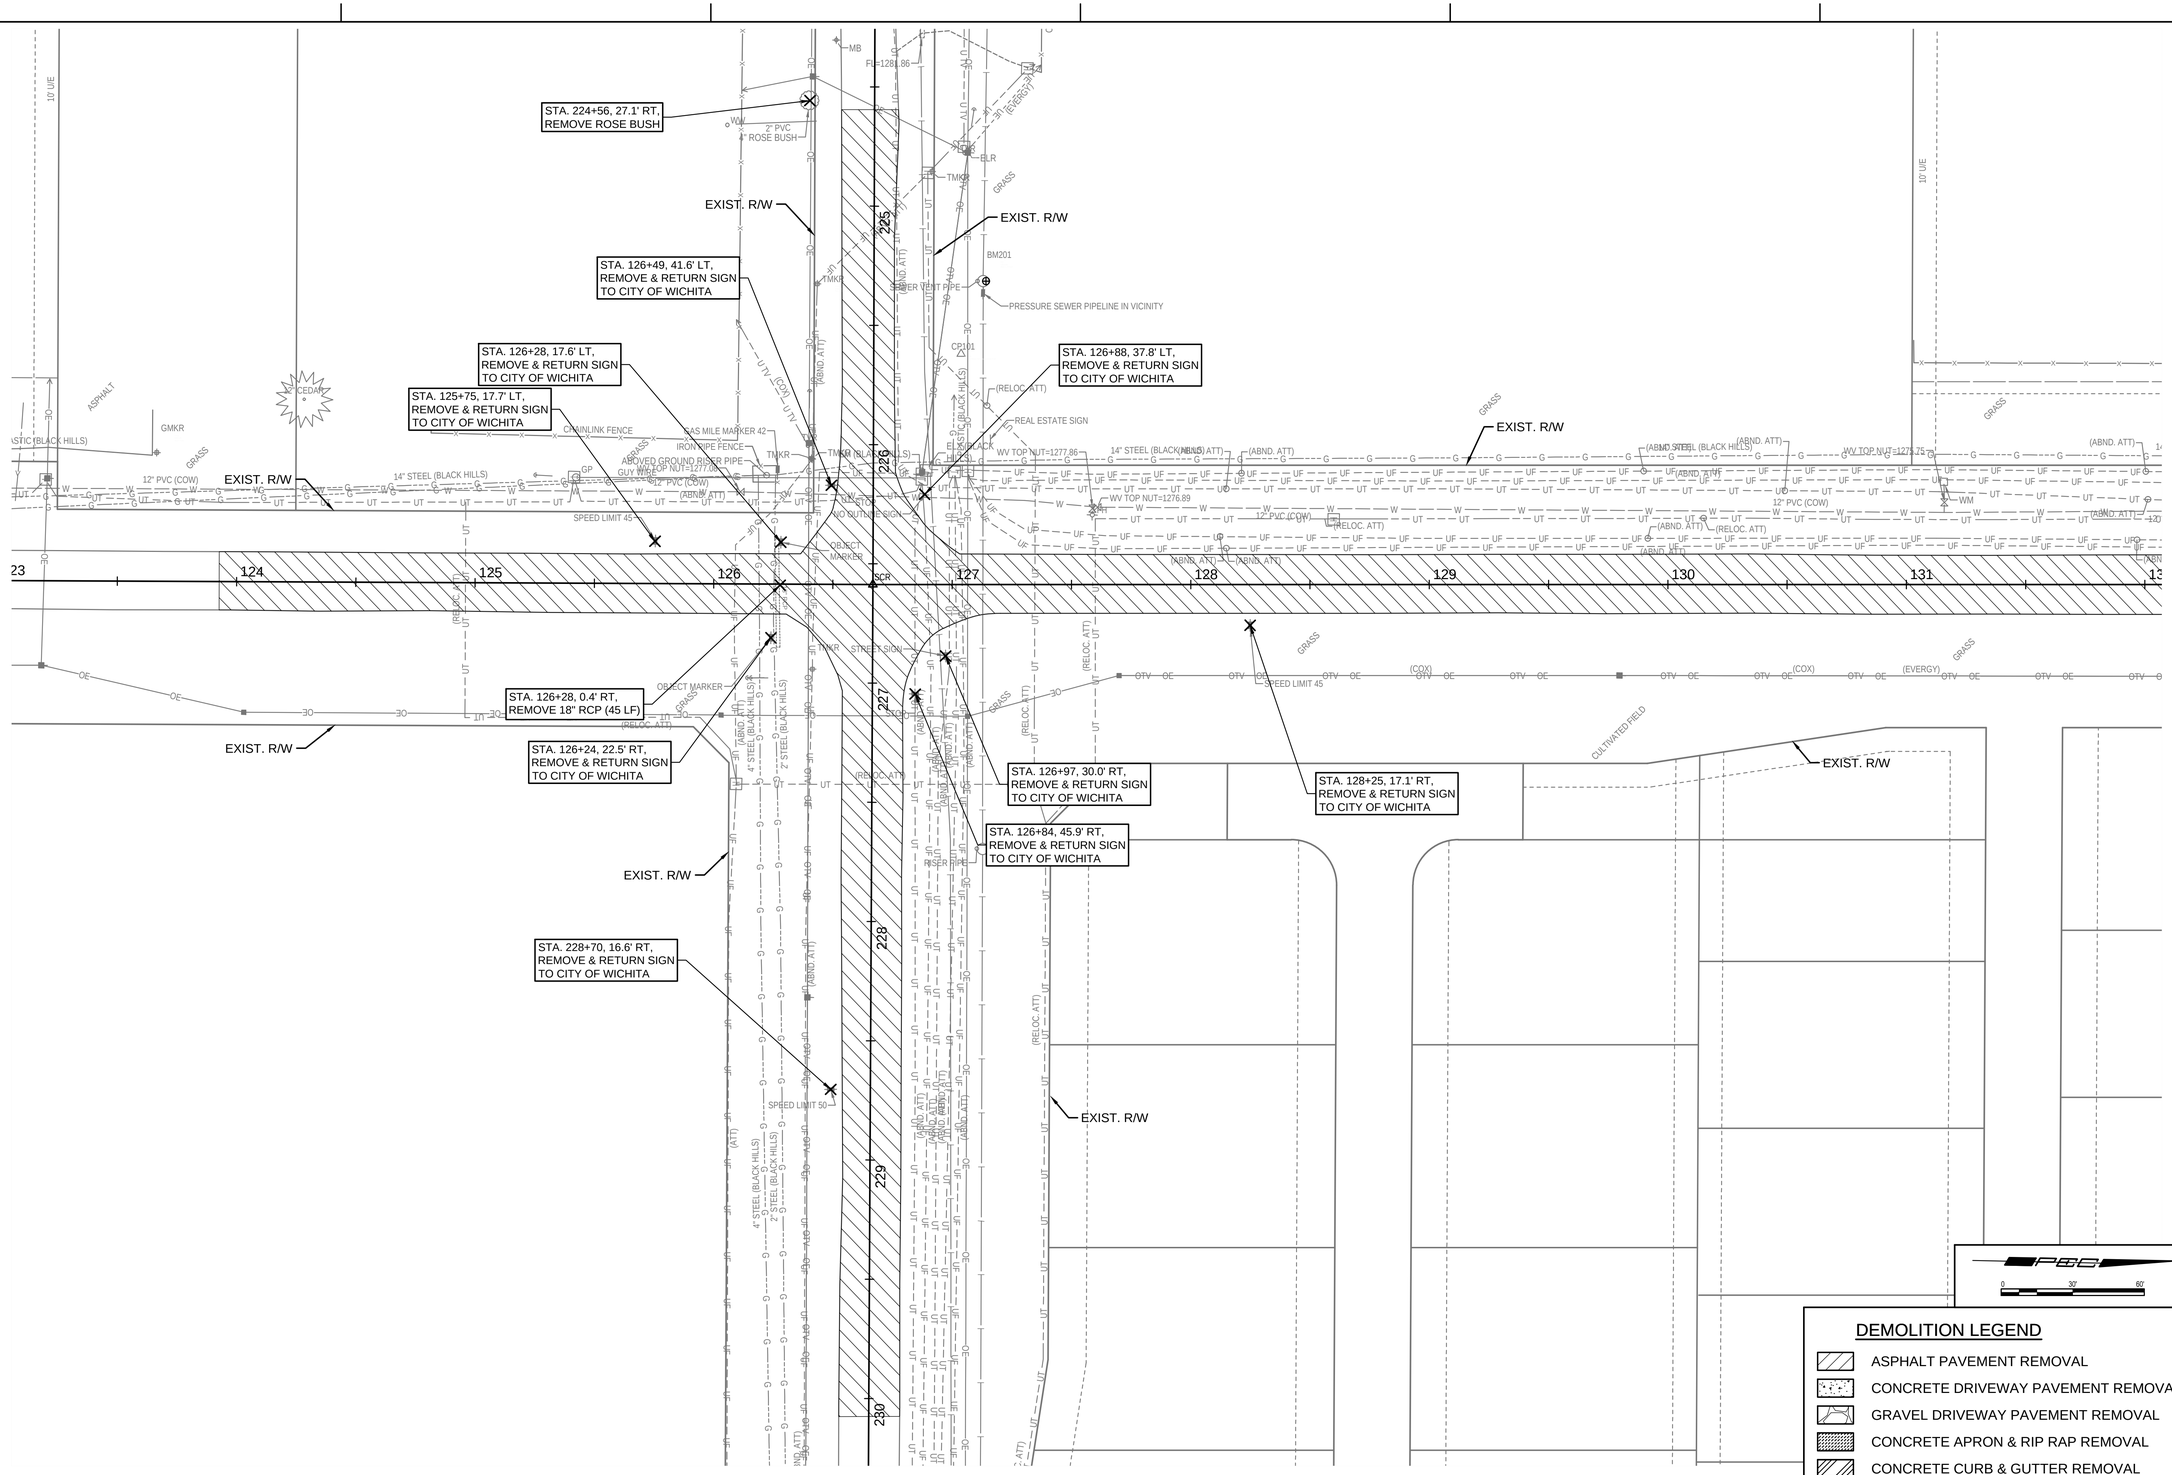

DEMOLITION LEGEND

- ASPHALT PAVEMENT REMOVAL
- CONCRETE DRIVEWAY PAVEMENT REMOVAL
- GRAVEL DRIVEWAY PAVEMENT REMOVAL
- CONCRETE APRON & RIP RAP REMOVAL
- CONCRETE CURB & GUTTER REMOVAL

PEC
PROFESSIONAL ENGINEERING CONSULTANTS
303 SOUTH TOPEKA
WICHITA, KS 67202
316-262-2691 www.pec1.com

CITY OF WICHITA

LUKE PETER LICENSED 27413 10/11/2024 KANSAS PROFESSIONAL ENGINEER

WEST STREET IMPROVEMENTS FROM MACARTHUR ROAD TO 47TH ST. SOUTH

CITY OF WICHITA

Issue:

JOB NO.	210254-001
DATE	OCTOBER 2024
PM	TPA
DESIGNED BY	LGP
DRAWN BY	CP
CHECKED BY	KMS

DEMOLITION PLANS (1)

CD101

SAVED 10/7/2024 11:40:11 AM BY LUKE.PETER
PLOTTED 10/10/2024 1:30:21 PM BY LUKE PETER
U:\WICHITA-CIVIL\2021\210254\001\PEC\DRAWINGS\210254-001 DEMO.DWG