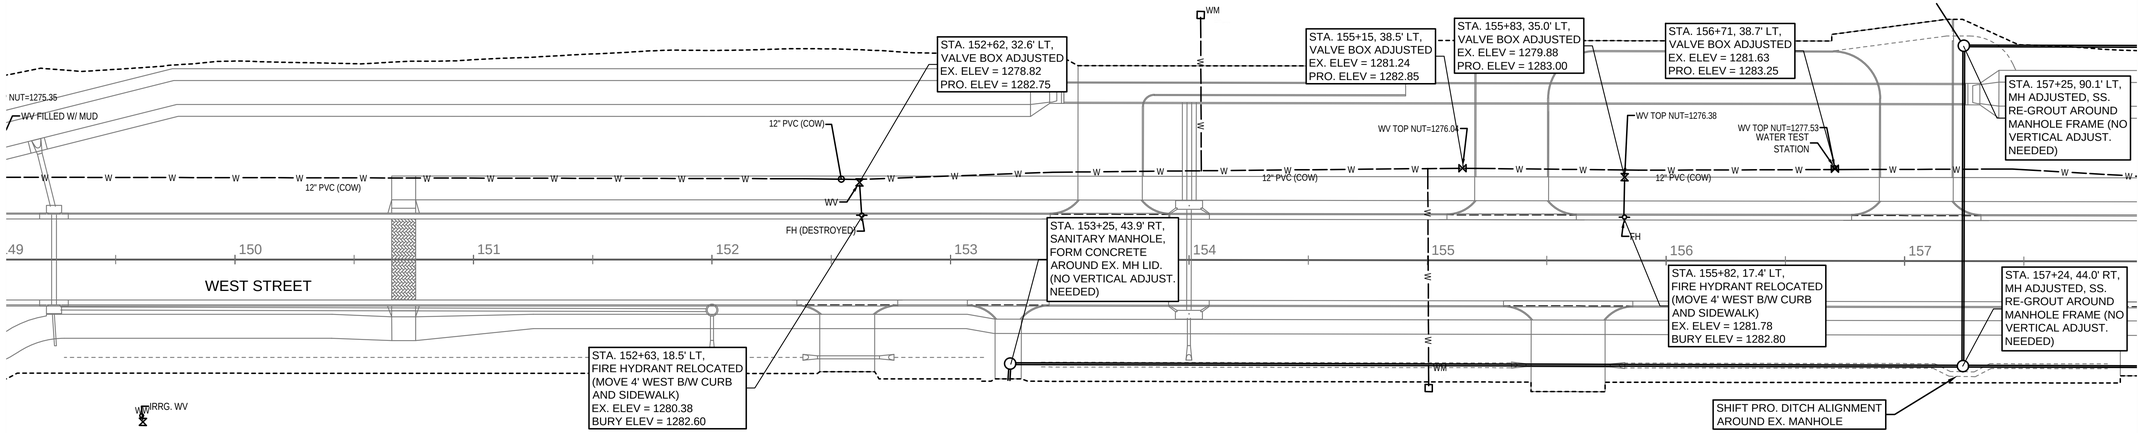

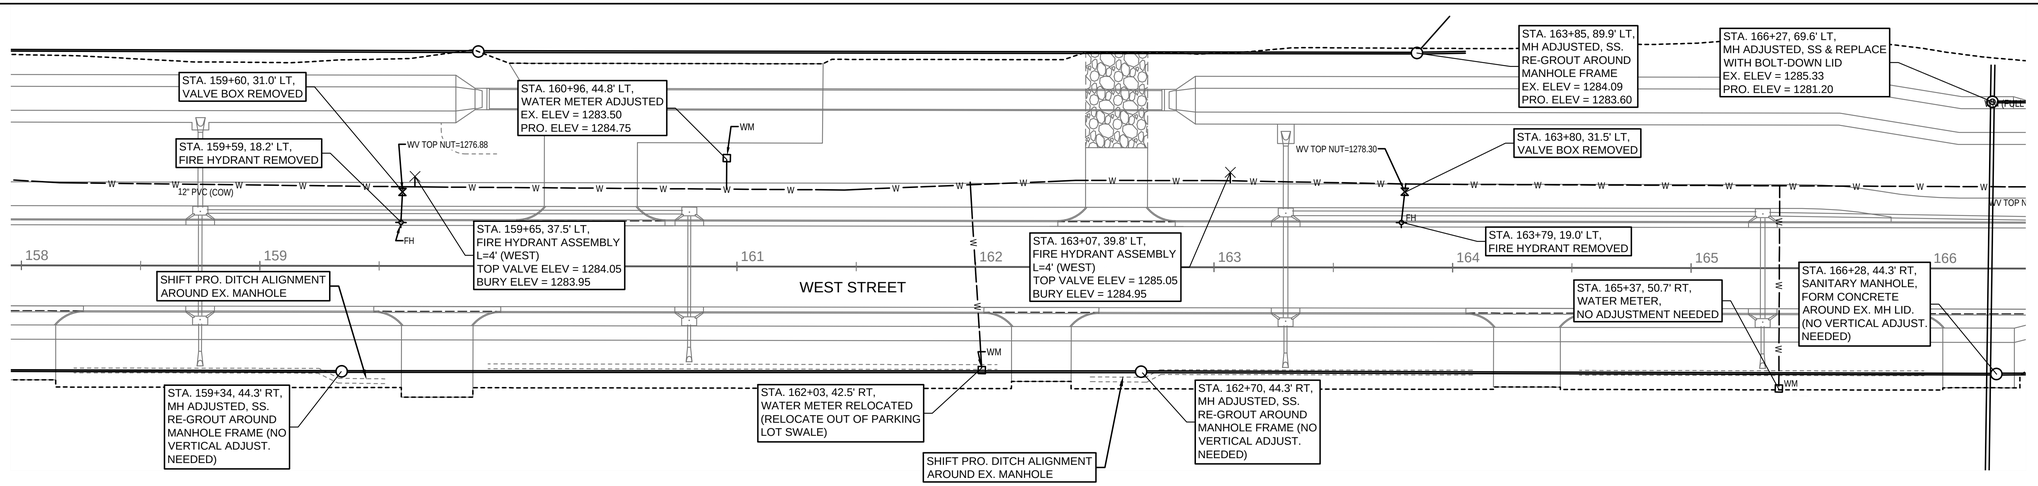

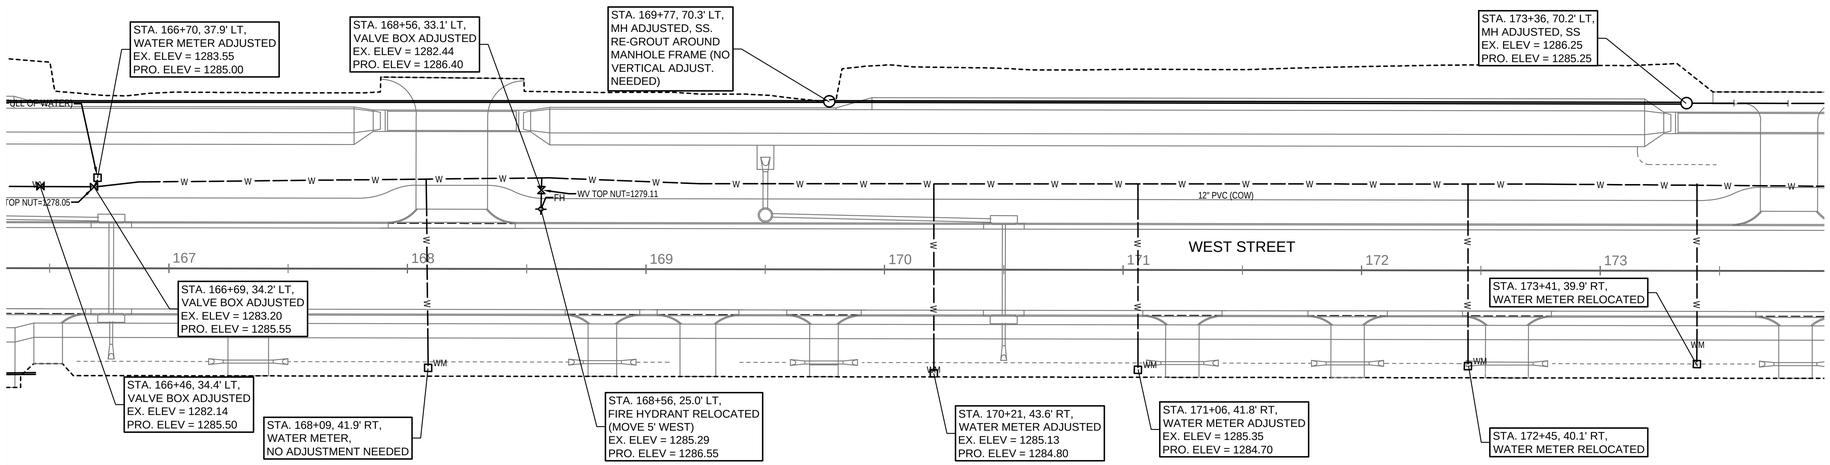

PEC
PROFESSIONAL ENGINEERING CONSULTANTS
303 SOUTH TOPEKA
WICHITA, KS 67202
316-262-2691 www.pec1.com

CITY OF WICHITA

LUKE PETER LYCKEHOLM
27413
10/11/2024
KANSAS
PROFESSIONAL ENGINEER

WEST STREET IMPROVEMENTS FROM MACARTHUR ROAD TO 47TH ST. SOUTH

CITY OF WICHITA

Issue:		

JOB NO.	210254-001
DATE	OCTOBER 2024
PM	TPA
DESIGNED BY	LGP
DRAWN BY	CP
CHECKED BY	KMS

WATER & SEWER ADJUSTMENTS (2)

CU202
99 OF 206

0 30' 60'

SAVED 10/10/2024 11:23:22 AM BY LUKE.PETER
PLOTTED 10/10/2024 1:50:27 PM BY LUKE.PETER
U:\WICHITA-CIVIL\2021\210254\001\PEC\DRAWINGS\210254-001 WATER & SS ADJUSTMENTS.DWG