THE PADDOCK AT 127TH

SAW CUT & MATCH EXISTING PAVEMENT
SEE DETAIL SHEET 12

REMOVE EXISTING
END OF ROADWAY
SIGNS, BASKETBALL GOAL
& CONCRETE BASE

EXIST. SAN. SEWER

32'
Reserve B
29'
Bk-Bk

EXISTING PAVEMENT

EQUESTRIAN ST

CONSTRUCT VALLEY GUTTER PAVEMENT.
7" REINFORCED CONCRETE W/5"
CRUSHED ROCK BASE, REINFORCED, AND MONOLITHIC
EDGE CURB (6⅝"). SEE DETAIL SHEET 5.
SEE INTERSECTION DETAIL SHEET 12

STA. 1+95, 24' LT
INSTALL SNS
"Horseback St"
"Equestrian St"
SEE SHEET NO. 7

EXIST. RCP

CONSTRUCT TYPE 2
(ROLL) CURB & GUTTER
(3⅝") BOTH SIDES.

RECONDITION AND RECOMPACT SUBGRADE
PAID FOR AS "SUBGRADE MANIPULATION"
SEE NOTE NO.19 ON GENERAL NOTES SHEET 2

THE PADDOCK AT 127TH

PROPOSED PAVEMENT

58'
R/W
29'
Bk-Bk

FURLONG ST

HORSEBACK ST

PROPOSED PAVEMENT

64'
R/W
35'
Bk-Bk

CONSTRUCT 5' SIDEWALK
(AE)(6"). AS INDICATED
WALK ELEV. = TOP OF
FULL CURB + 0.3'
ROLL CURB + 0.55'

CONSTRUCT 5" ASPHALT CONCRETE
PAVEMENT W/ 5" CRUSHED ROCK
BASE, REINFORCED.

CONSTRUCT TYPE 1A INLET
HOOKUPS BOTH SIDES.

EXIST. SAN. SEWER

EXIST. WATER

ADJUST EXIST. VALVE
BOX ELEVATIONS FROM
1341.79 TO 1342.18

EQUESTRIAN ESTATES

PROPOSED WATER

STA. 0+00.00 BEGIN TYPICAL 35'
PAVEMENT SECTION.
SEE SHEET 3 FOR DETAILS.
SAW CUT EXISTING PAVEMENT TO
A CLEAN LINE (35.0 L.F.)

* 5' TRANSITION FROM 6" MONOLITHIC EDGE CURB
TO TYPE 2 (ROLL CURB)(3 5/8"). BID AND PAID FOR
AS "CONCRETE C & G, TYPE 2 (3-5/8" RL & 1-1/2")"

(IN FEET)
VERTICAL

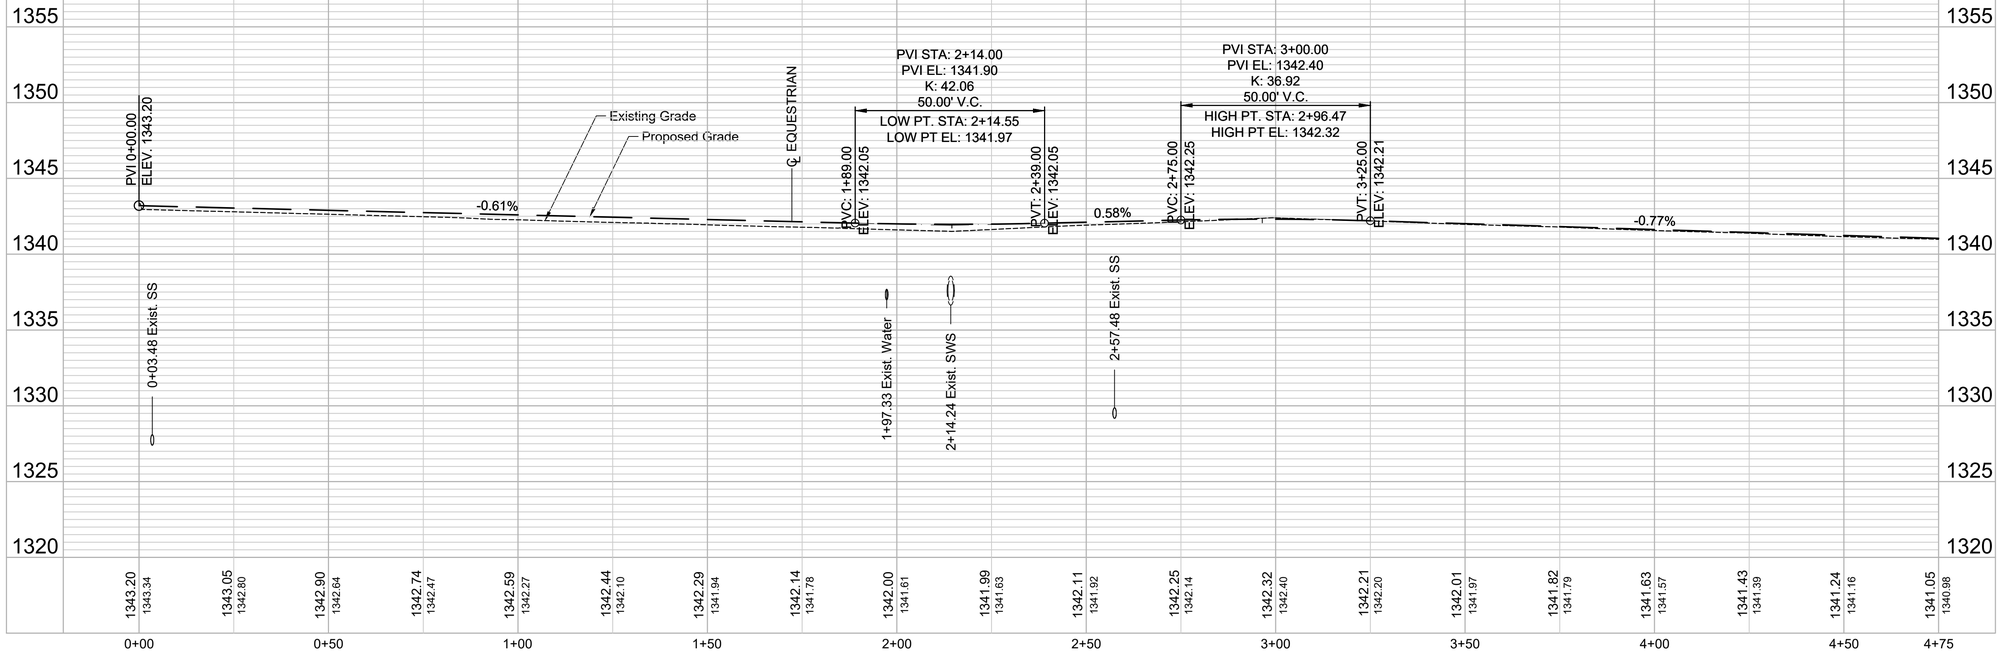

Notes:

1. All sidewalks shall have 2% cross-slope per ADA requirements.
2. Curb grades indicated on this sheet are Full Height 6 ⅝" (0.55') Curb Grades. Roll Curb 3 ⅜" (0.30') shall be constructed on this project unless otherwise noted.
3. Outside edge of sidewalk shall be 0.30' above Full Height Curb Grades.
4. Add 1300.00 to all elevations shown to obtain actual elevations.

GARVER
© 2023 GARVER, LLC
THIS DOCUMENT, ALONG WITH THE IDEAS AND DESIGNS CONVEYED HEREIN, SHALL BE CONSIDERED INSTRUMENTS OF PROFESSIONAL SERVICE AND ARE PROPERTY OF GARVER, LLC. ANY USE, REPRODUCTION, OR DISTRIBUTION OF THIS DOCUMENT, ALONG WITH THE IDEAS AND DESIGN CONTAINED HEREIN, IS PROHIBITED UNLESS AUTHORIZED IN WRITING BY GARVER, LLC OR EXPLICITLY ALLOWED IN THE GOVERNING PROFESSIONAL SERVICES AGREEMENT FOR THIS WORK.

1995 Midfield Road
Wichita, KS 67209
(316) 264-8008

KENNETH W. LEE
CENSED
15373
10-15-24
KANSAS
PROFESSIONAL ENGINEER

REV.	DATE	DESCRIPTION	BY

CITY OF WICHITA
WICHITA, KANSAS

THE PADDOCK AT 127TH
PAVING - PHASE 2

HORSEBACK
ST - (1 of 2)

JOB NO.: 22T41005
DATE: OCT. 2024
DESIGNED BY: .
DRAWN BY: .

BAR IS ONE INCH ON ORIGINAL DRAWING
0 1"
IF NOT ONE INCH ON THIS SHEET, ADJUST SCALES ACCORDINGLY.

DRAWING NUMBER
■

SHEET NUMBER 8 OF 24

File: L:\2022\22T41005 - Paddock Addition Phase 2\Drawings\DESIGN\PAVING\Horseback - (1 of 2).dwg Last Save: 10/16/2024 11:31 AM Last saved by: SOSchmidt
Last plotted by: Schmidt, Stephen O. Plot Style: ---- Plot Scale: 1:2.5849 Plot Date: 10/16/2024 11:53 AM Plotter used: None