BENCHMARK:
BM #1 – City of Wichita Disc Located in the Northeast Corner of the Intersection of Washington and 1st Street North, 83.9' East and 29.3' North of the Centerline of Both. Elev. = 1296.31 (MSL)

SCALE:
1" = 20' HORIZONTAL
1" = 5' VERTICAL

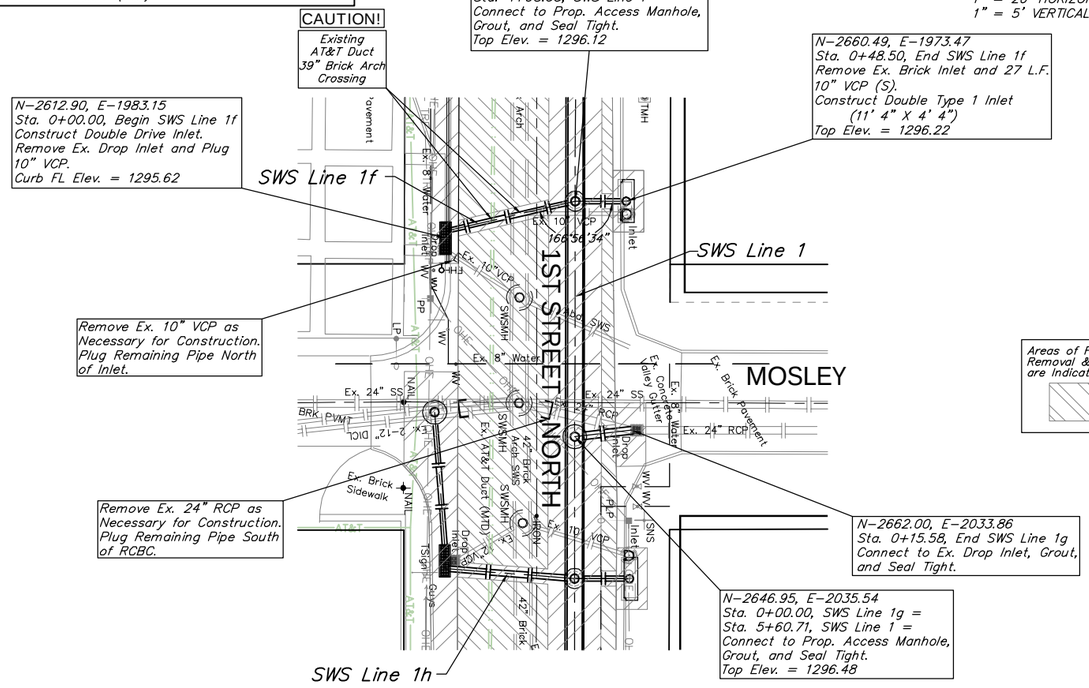

Areas of Full Pavement Removal & Replacement are Indicated By:

Areas of 2" Mill & Overlay with A.C. Pavement are Indicated By:

BENCHMARK:
BM #1 – City of Wichita Disc Located in the Northeast Corner of the Intersection of Washington and 1st Street North, 83.9' East and 29.3' North of the Centerline of Both. Elev. = 1296.31 (MSL)

SCALE:
1" = 20' HORIZONTAL
1" = 5' VERTICAL

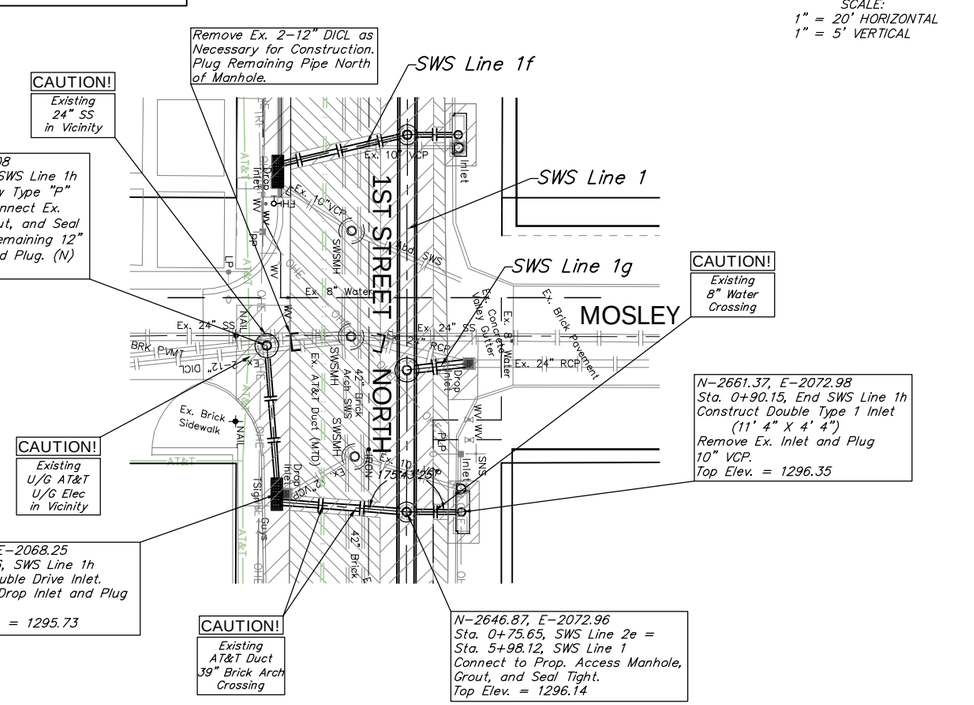

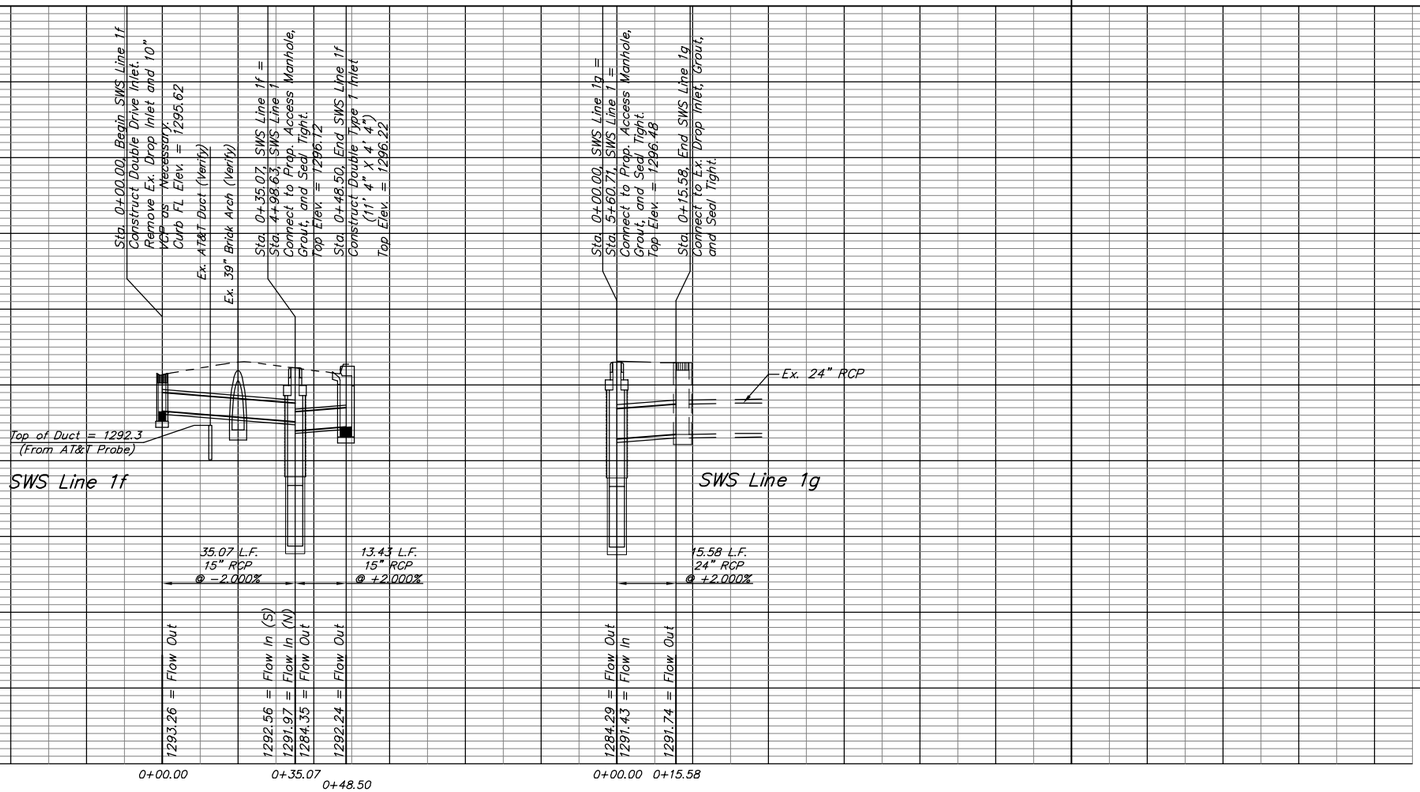

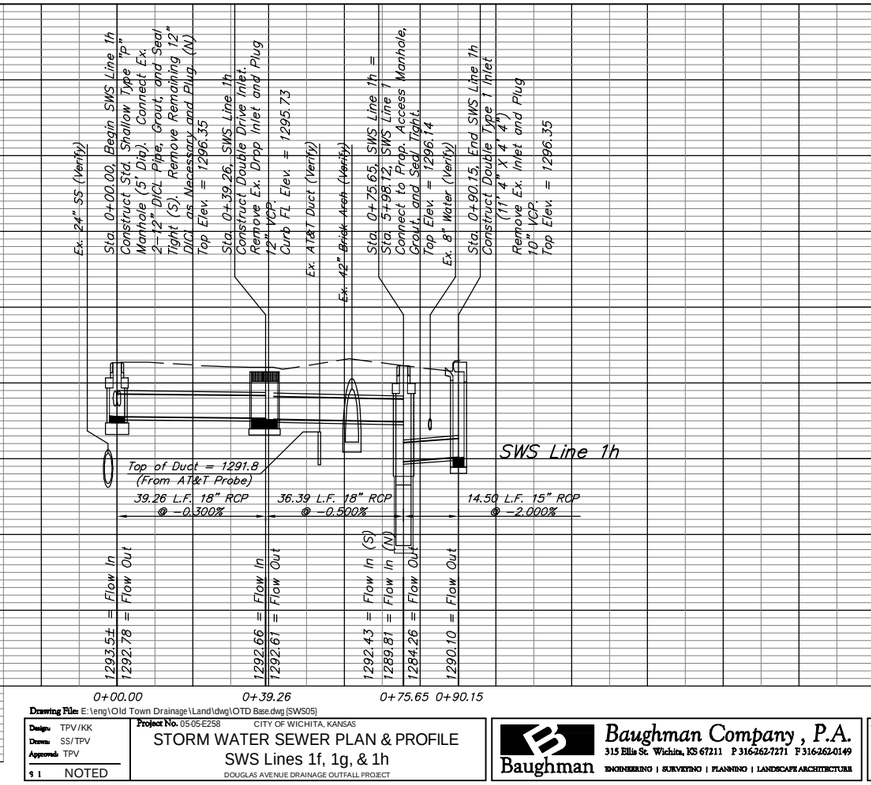

Drawing File: E:\eng\Old Town Drainage\Land\dwg\OTD Base.dwg [SWS05]

Design: TPV/KK	Project No. 0505E258	CITY OF WICHITA, KANSAS	July 2007
Drawn: SS/TPV	STORM WATER SEWER PLAN & PROFILE		SHEET 8 OF 87
Approved: TPV	SWS Lines 1f, 1g, & 1h		
9 1 NOTED	DOUGLAS AVENUE DRAINAGE OUTFALL PROJECT		

Baughman Company, P.A.
315 Ellis St. Wichita, KS 67211 P 316-262-7271 F 316-262-0149
ENGINEERING | SURVEYING | PLANNING | LANDSCAPE ARCHITECTURE