BENCHMARK:
BM #5 – Chiseled "□" Located on the Southwest Curb Return at the Intersection of Douglas and Ellis, 50.4' South and 24.6' East of the Centerline of Both. Elev. = 1296.81 (MSL)

SCALE:
1" = 20' HORIZONTAL
1" = 5' VERTICAL

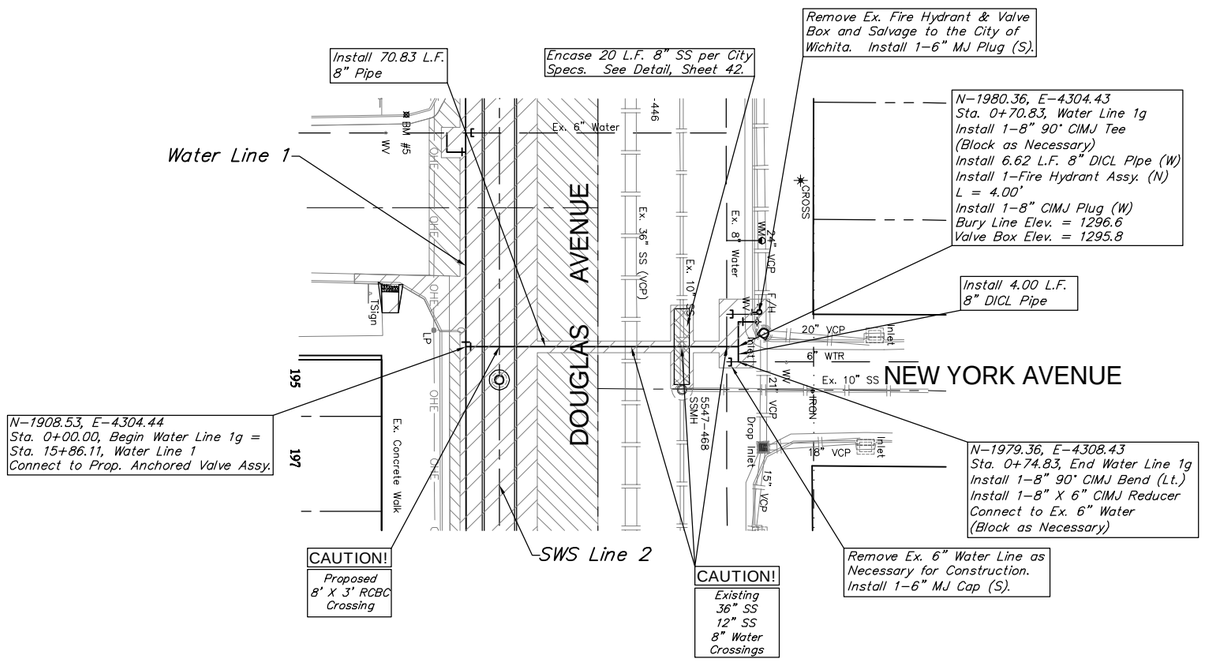

BENCHMARK:
BM #6 – City of Wichita Disc Located on the Northwest Corner of the Traffic Signal Base in the Southwest Corner of the Intersection of Douglas and Hydraulic. Elev. = 1296.32 (MSL)

SCALE:
1" = 20' HORIZONTAL
1" = 5' VERTICAL

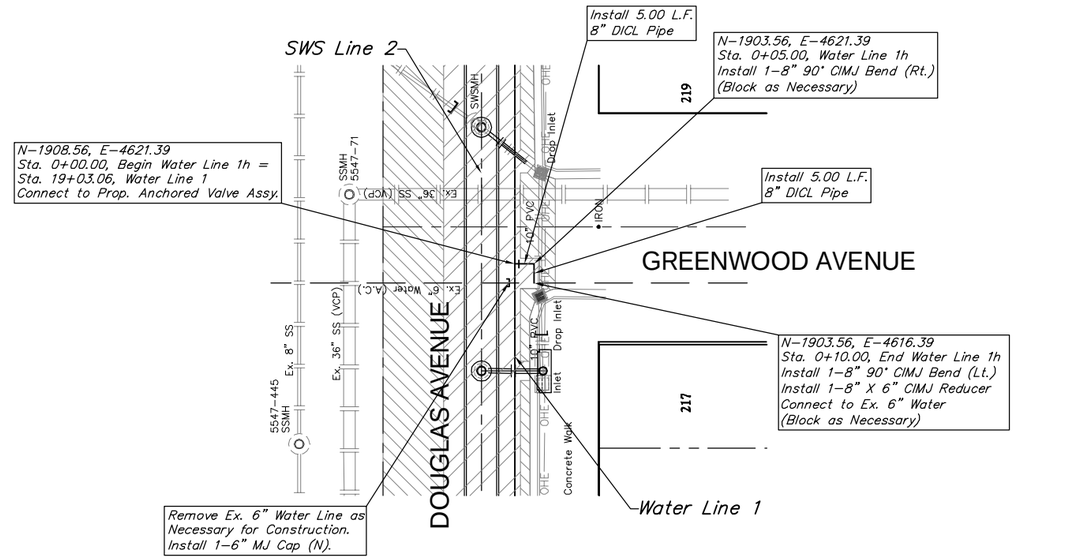

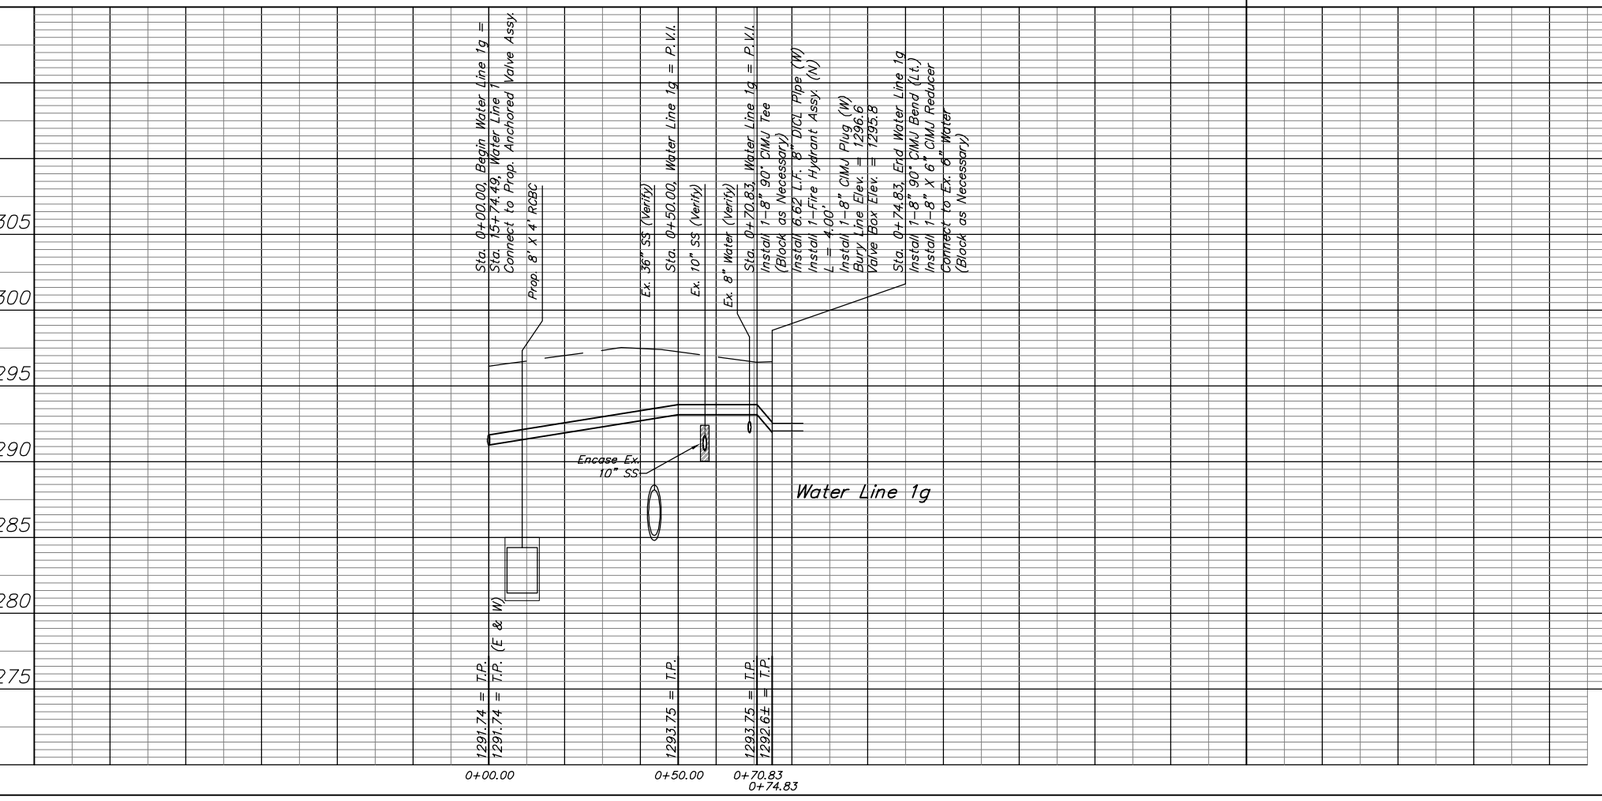

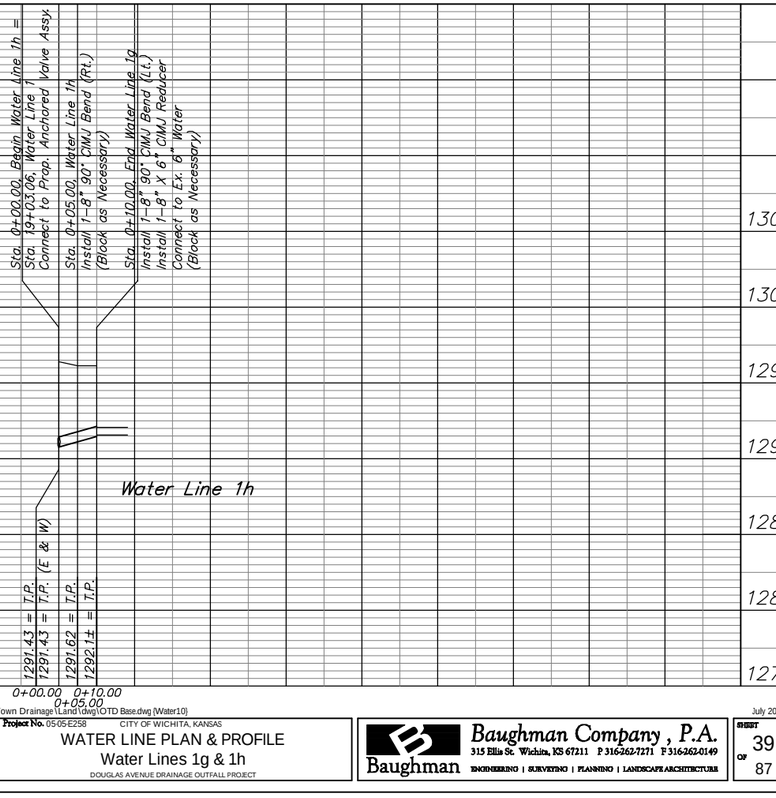

Drawing File: E:\eng\Old Town Drainage\Land\dwg\OTD Base.dwg {Water10}

Design:	TPV
Drawn:	SS/TPV
Approved:	TPV
9 1	NOTED

Project No. 0505E258
CITY OF WICHITA, KANSAS
WATER LINE PLAN & PROFILE
Water Lines 1g & 1h
DOUGLAS AVENUE DRAINAGE OUTFALL PROJECT

July 2007

Baughman Company, P.A.
315 Ellis St. Wichita, KS 67211 P 316-262-7271 F 316-262-0149
ENGINEERING | SURVEYING | PLANNING | LANDSCAPE ARCHITECTURE

SHEET 39 OF 87