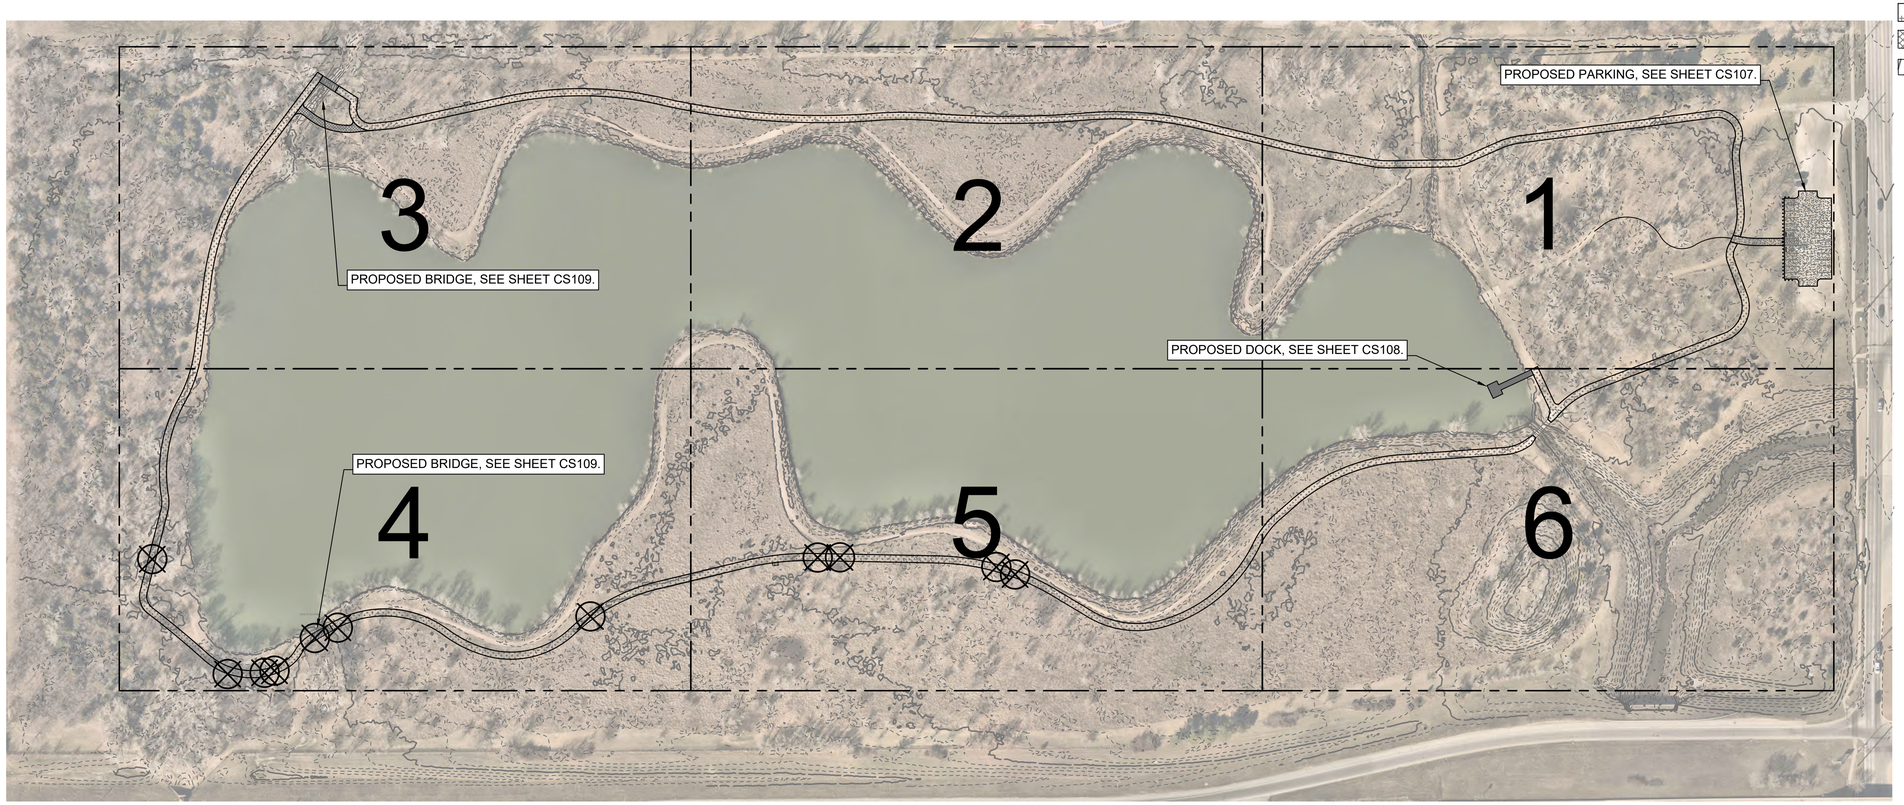

0 100' 200'

PAVING LEGEND

- PROPOSED 6" CONCRETE PAVEMENT
- PROPOSED 4" SIDEWALK
- ADD ALTERNATIVE CONCRETE
- PEDESTRIAN BRIDGE
- DENOTES TREE REMOVAL

PEC
PROFESSIONAL ENGINEERING CONSULTANTS
303 SOUTH TOPEKA
WICHITA, KS 67202
316-262-2691 www.pec1.com

CITY OF WICHITA

JOSHUA GOLKA
LICENSED
24136
01/31/2025
KANSAS
PROFESSIONAL ENGINEER

CHISHOLM CREEK PARK NORTH IMPROVEMENTS

N WOODLAWN BLVD, WICHITA, KS 67220

Issue:		
1	ISSUED FOR BID	01/24/25

JOB NO.	247042-001
DATE	24 JANUARY 2025
PM	JAG
DESIGNED BY	JAG
DRAWN BY	BAB
CHECKED BY	DRC

OVERALL SITE PLAN

CS100

SAVED 1/31/2025 10:35:22 AM BY BENJAMIN.BOCKOVER
PLOTTED 1/31/2025 10:37:03 AM BY BENJAMIN.BOCKOVER
U:\WICHITA-CIVIL\2024\247042\001\2PD4_PLANS\[030247042-001-CS100.DWG