FINAL PLAT OF

INDUSTRIAL AIR CENTER

AN ADDITION TO WICHITA, SEDGWICK COUNTY, KANSAS

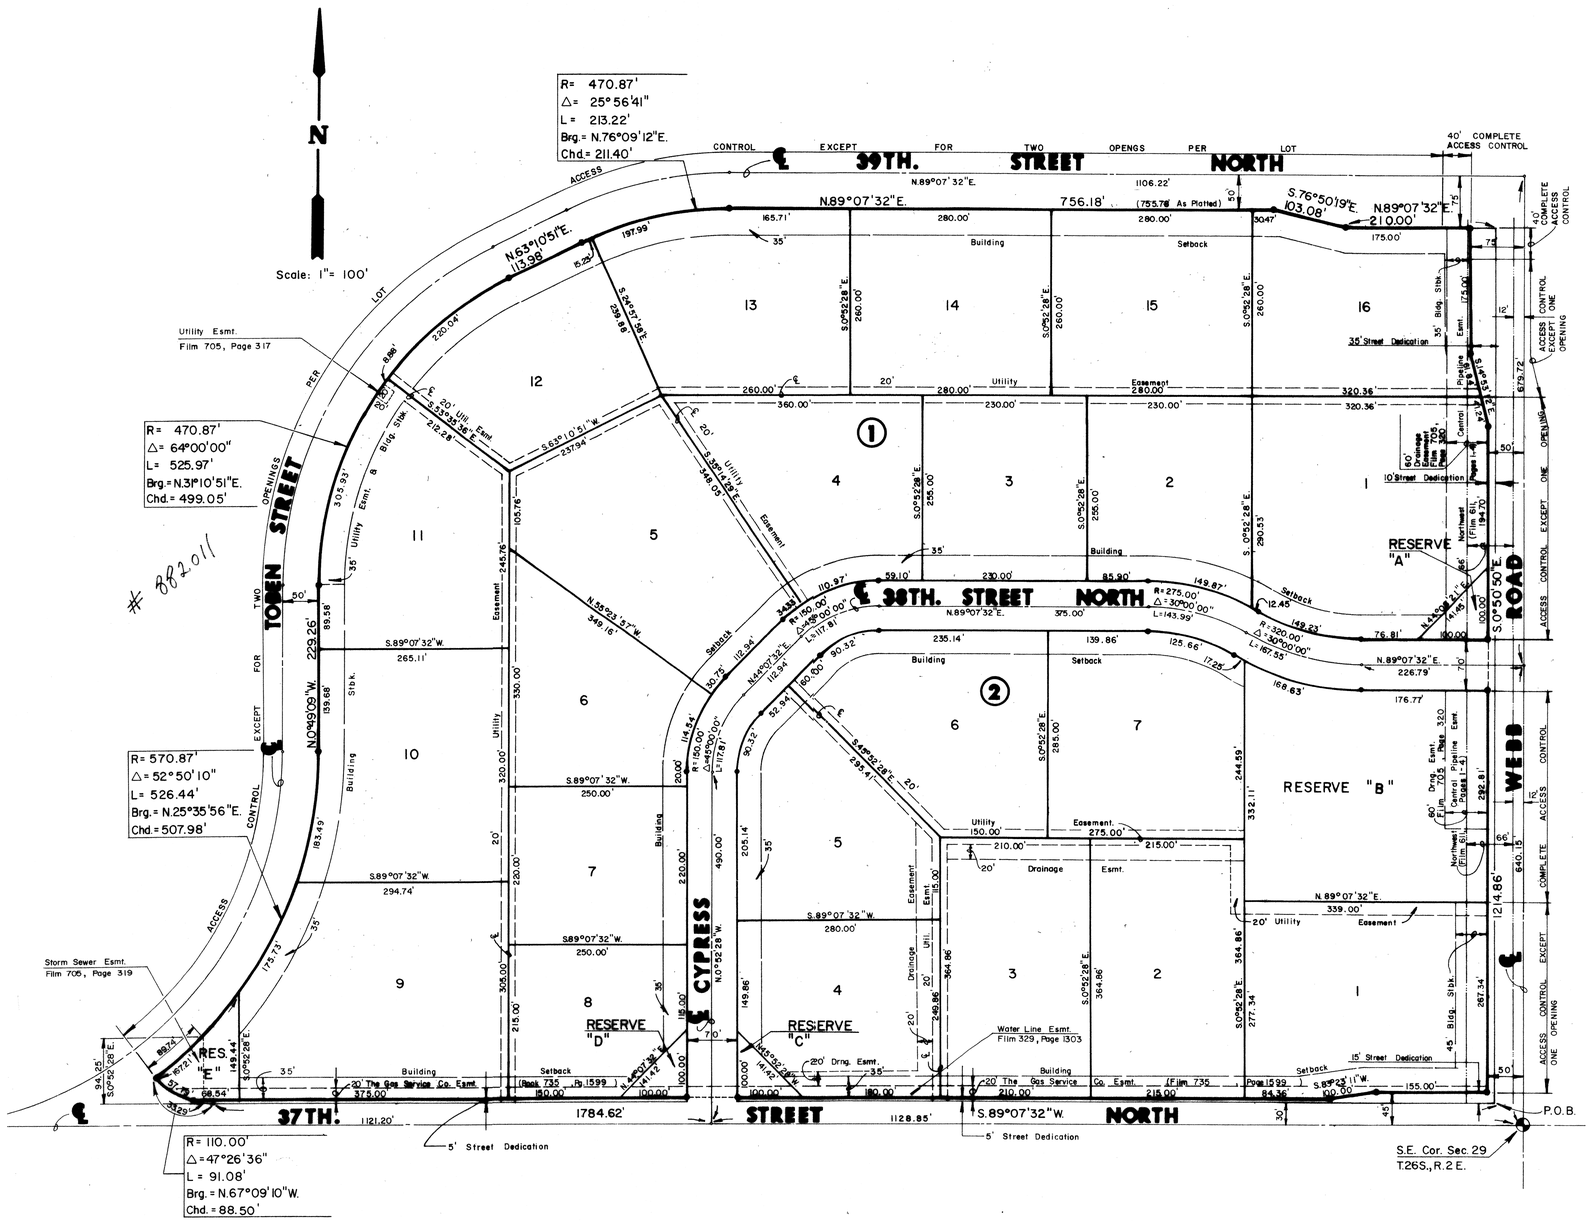

Architectural Development Services, L.L.C.
P.O. Box 49405
Wichita, Kansas 67201
Phone: 316 986-4343
Fax: 316 686-8064

Ethanol Products Corporate Headquarters

38th and Webb Road
Wichita, Kansas

prints issued
3-9-07
For Construction

project no.
06122

drawn SAW check SPED

PLAT

C6.1

of

Professional Engineering Consultants, P.A.
303 S. TOPEKA • WICHITA, KANSAS 67202 • 316-262-2691 • FAX 316-262-3003
www.pec1.com

Saved 03-01-2007 10:59:04 AM by SAW
Plot Scale: 1:100 03-08-2007 7:30 AM by SAW
Q:\2006\06567\Site Civil\06567-C6.1-Plat