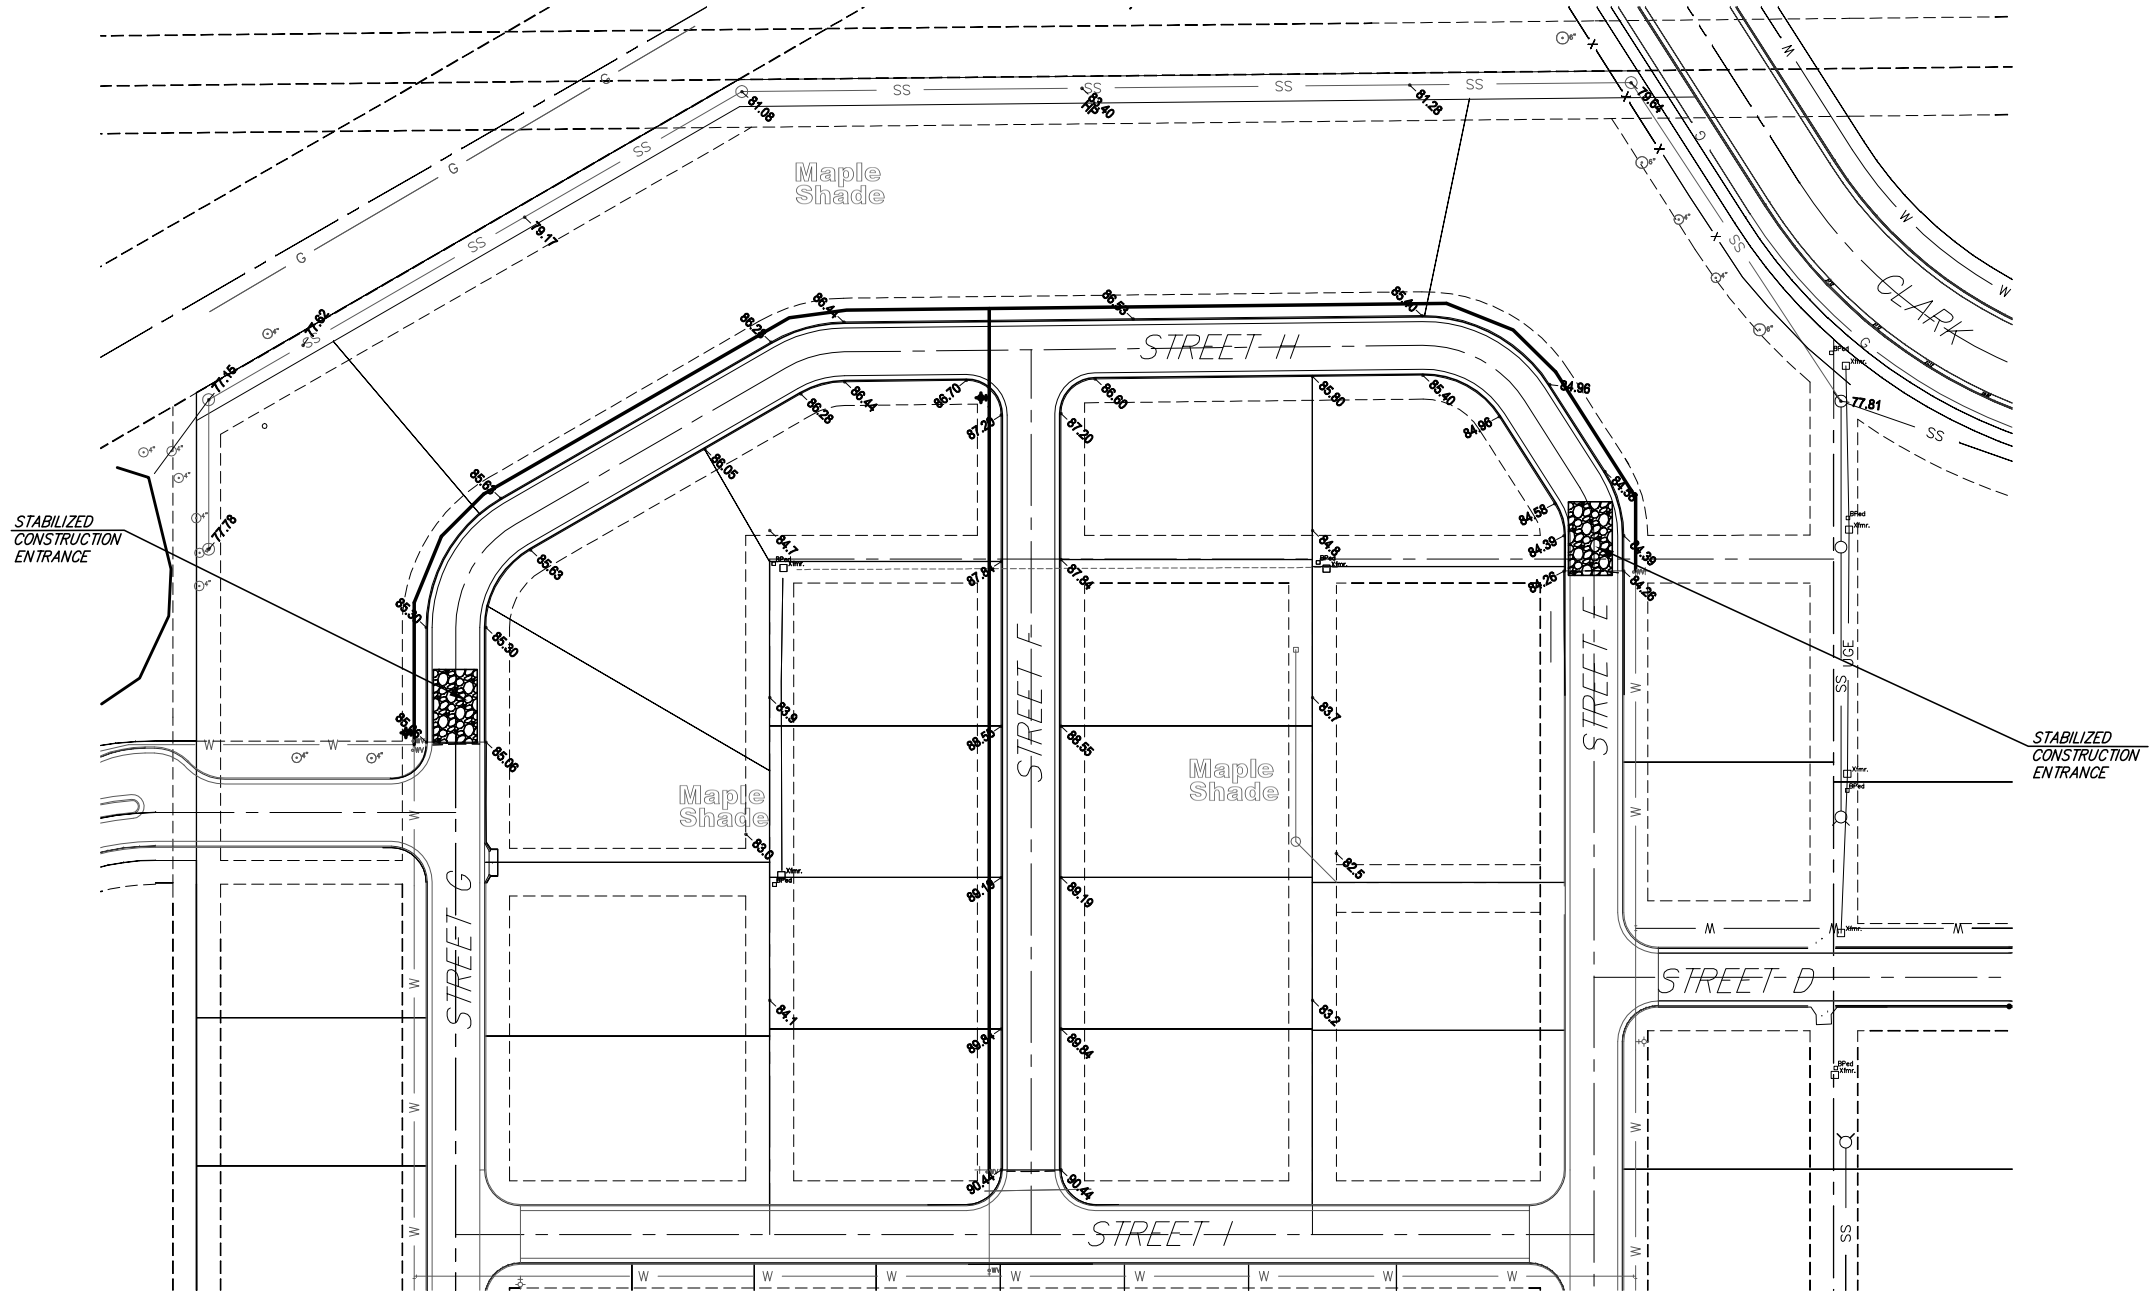

LEGEND

- DITCH CHECK
- CURB INLET PROTECTION
- STRAW BALE BARRIER
- SILT FENCE
- CONSTRUCTION LIMITS
- TEMPORARY DRAINAGE DITCH

NOTE: ALL DISTURBED AREAS TO SEEDED AND MULCHED PER CITY OF WICHITA SPECIFICATIONS.

SCALE 1" = 40'
IRON = ●

40' 0 40'

MAPLE SHADE ADDITION
Erosion Control Plan
WICHITA, KANSAS

Ruggles & Bohm, P.A.
Engineering, Surveying, Land Planning
924 North Main
Wichita, Kansas 67203
www.rbkansas.com
(316) 264-8008
(316) 264-4821 fax
E-mail: info@rbkansas.com

DRAWING FILE: Paving (Erosion Control Plan)
PROJECT NUMBER: 448-90318

DESIGN: EJG
DRAWN: MLP
REVIEW:
UTILITY:
DATE: May 14, 2007

NB JOB SCORE

SHEET 5 OF 11