TYPICAL MASS GRADING DETAIL

STREET R/W GRADING

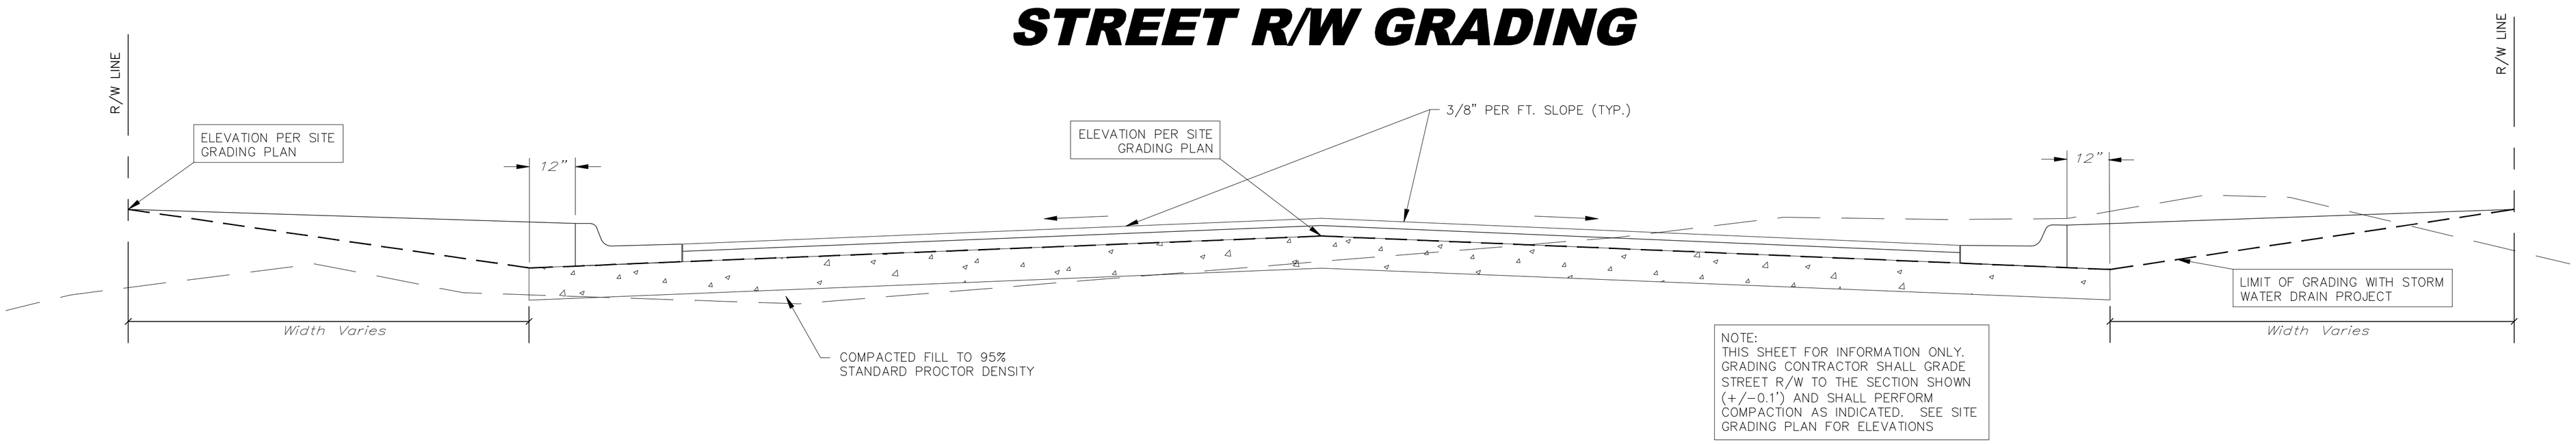

LOT FILL GRADING

INTERIOR PLATTED LOT SECTION

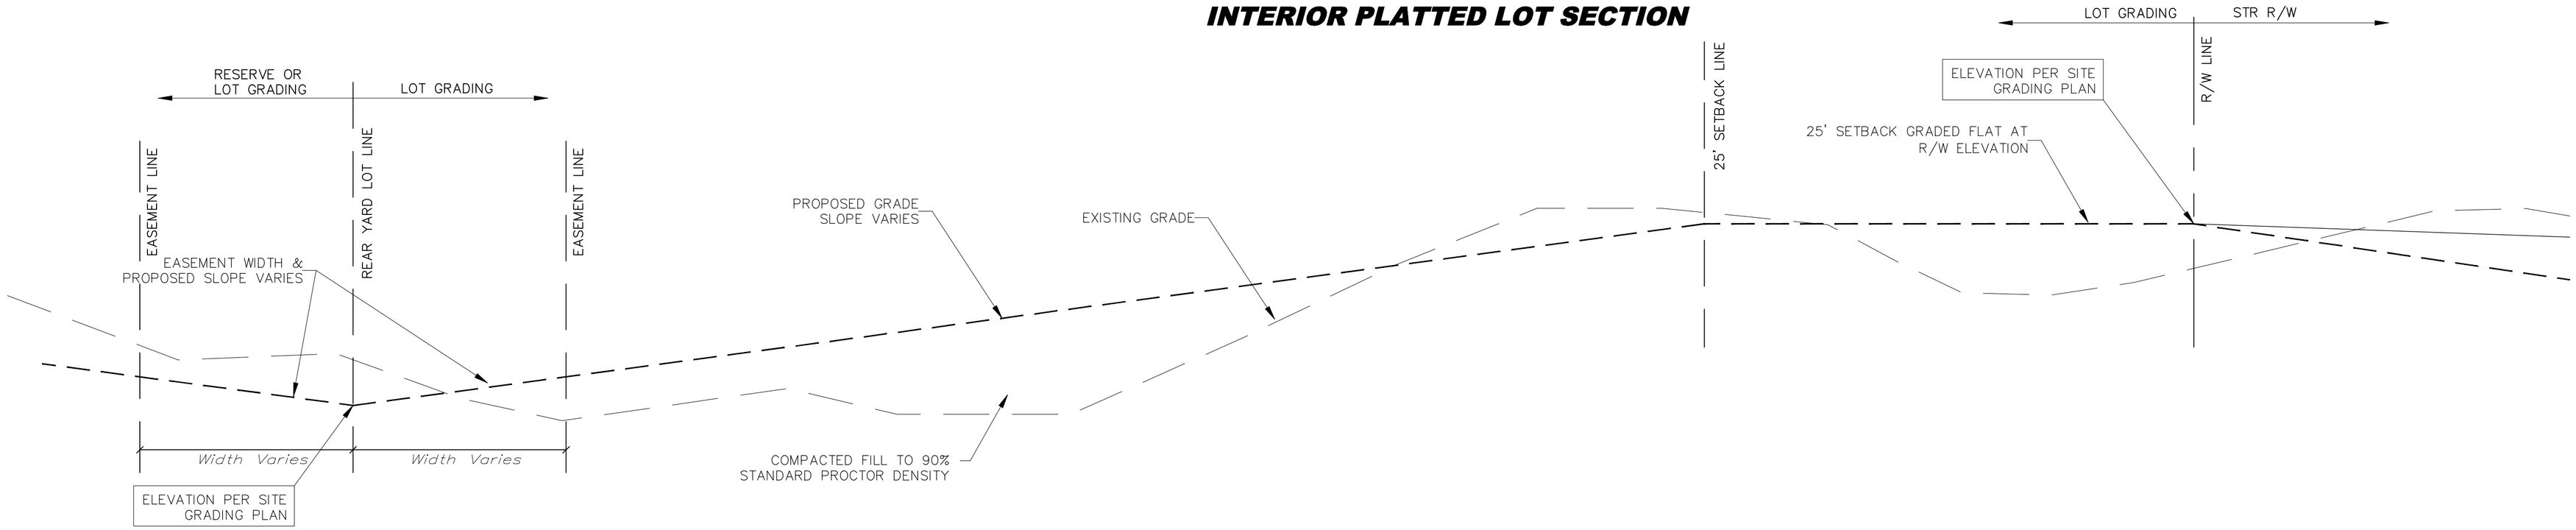

EXTERIOR PLATTED LOT SECTION

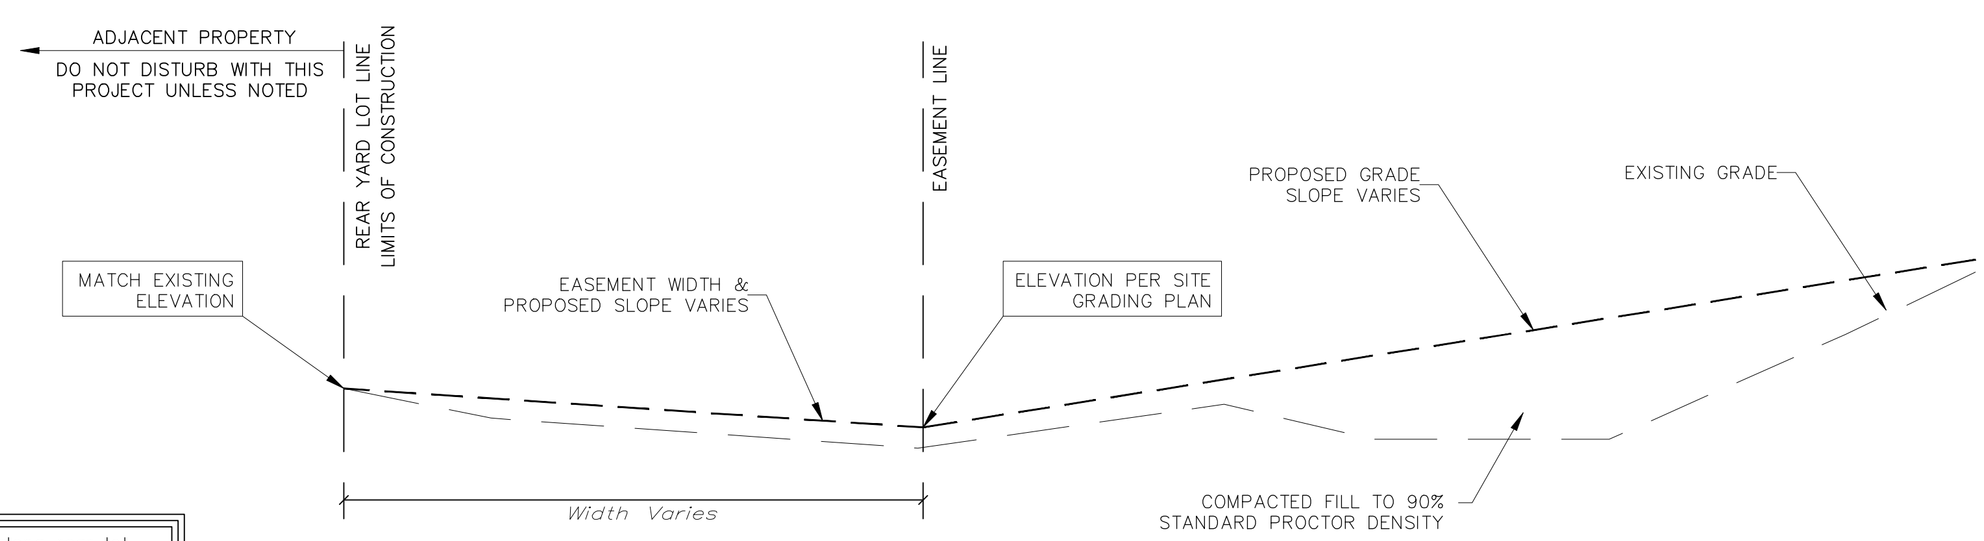

NOTE:
GRADING CONTRACTOR SHALL GRADE LOTS TO THE SECTION SHOWN (+/-0.2') AND SHALL PERFORM COMPACTION AS INDICATED. SEE SITE GRADING PLAN FOR ELEVATIONS

When trees are present along rear lot line, grade shall match at trunk line and trees shall not be disturbed. Any trimming of trees shall be approved by the engineer and owner.

Baughman

MASS GRADING TYPICAL SECTION

Baughman Company, P.A. 315 Ellis St. Wichita, KS 67211 P 316-262-7271 F 316-262-0149
ENGINEERING | SURVEYING | PLANNING | LANDSCAPE ARCHITECTURE

PROJECT NUMBER 468-84353	DESIGN C.O.W.	DRAWN STAFF
REVISIONS:	APPROVED	DATE 08/07
	SCALE NONE	
	SHEET 25 OF 44	

L:\Details\35rock.dwg