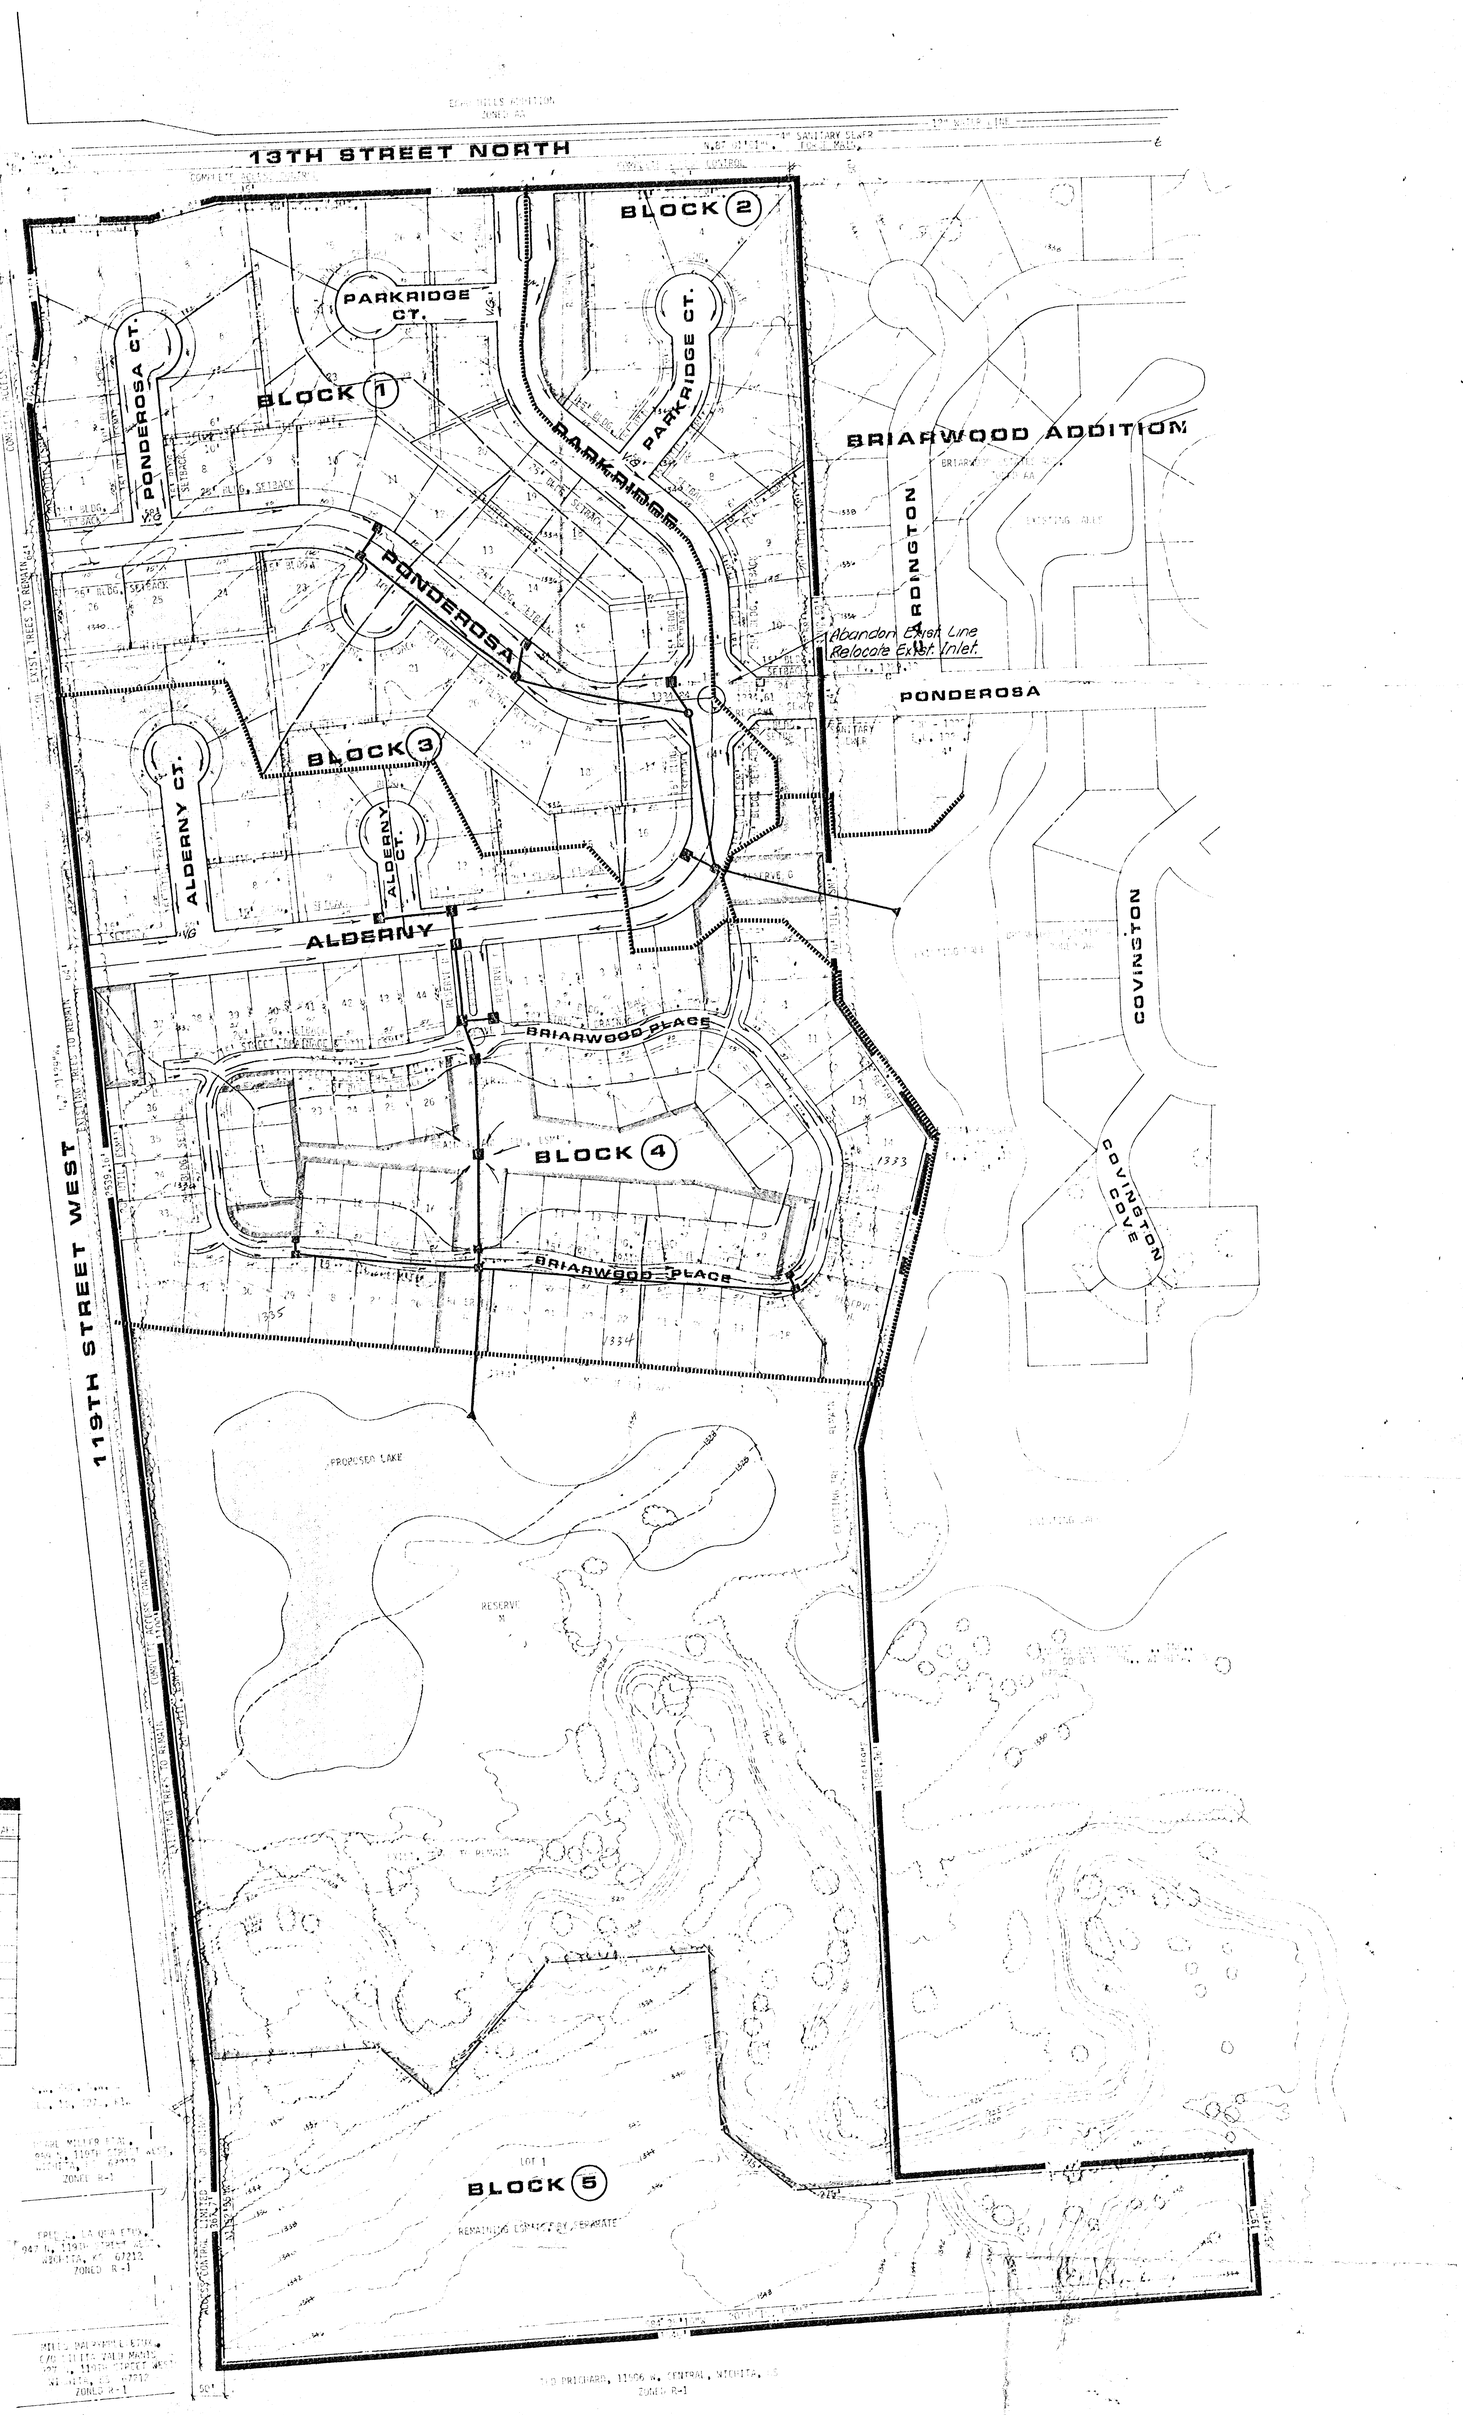

RESERVE SCHEDULE

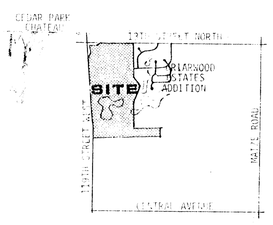

LOCATION MAP

NOTE:

DRAINAGE CONCEPT PLAN

BRIARWOOD ESTATES FOURTH ADDITION

OWNER: [illegible]

BILL G. YUNG DESIGN
8225 E. 35TH. ST. NORTH, WICHITA, KS 67226 316-683-5567

Professional Engineering Consultants
1440 E. English
Wichita, Kansas 67211