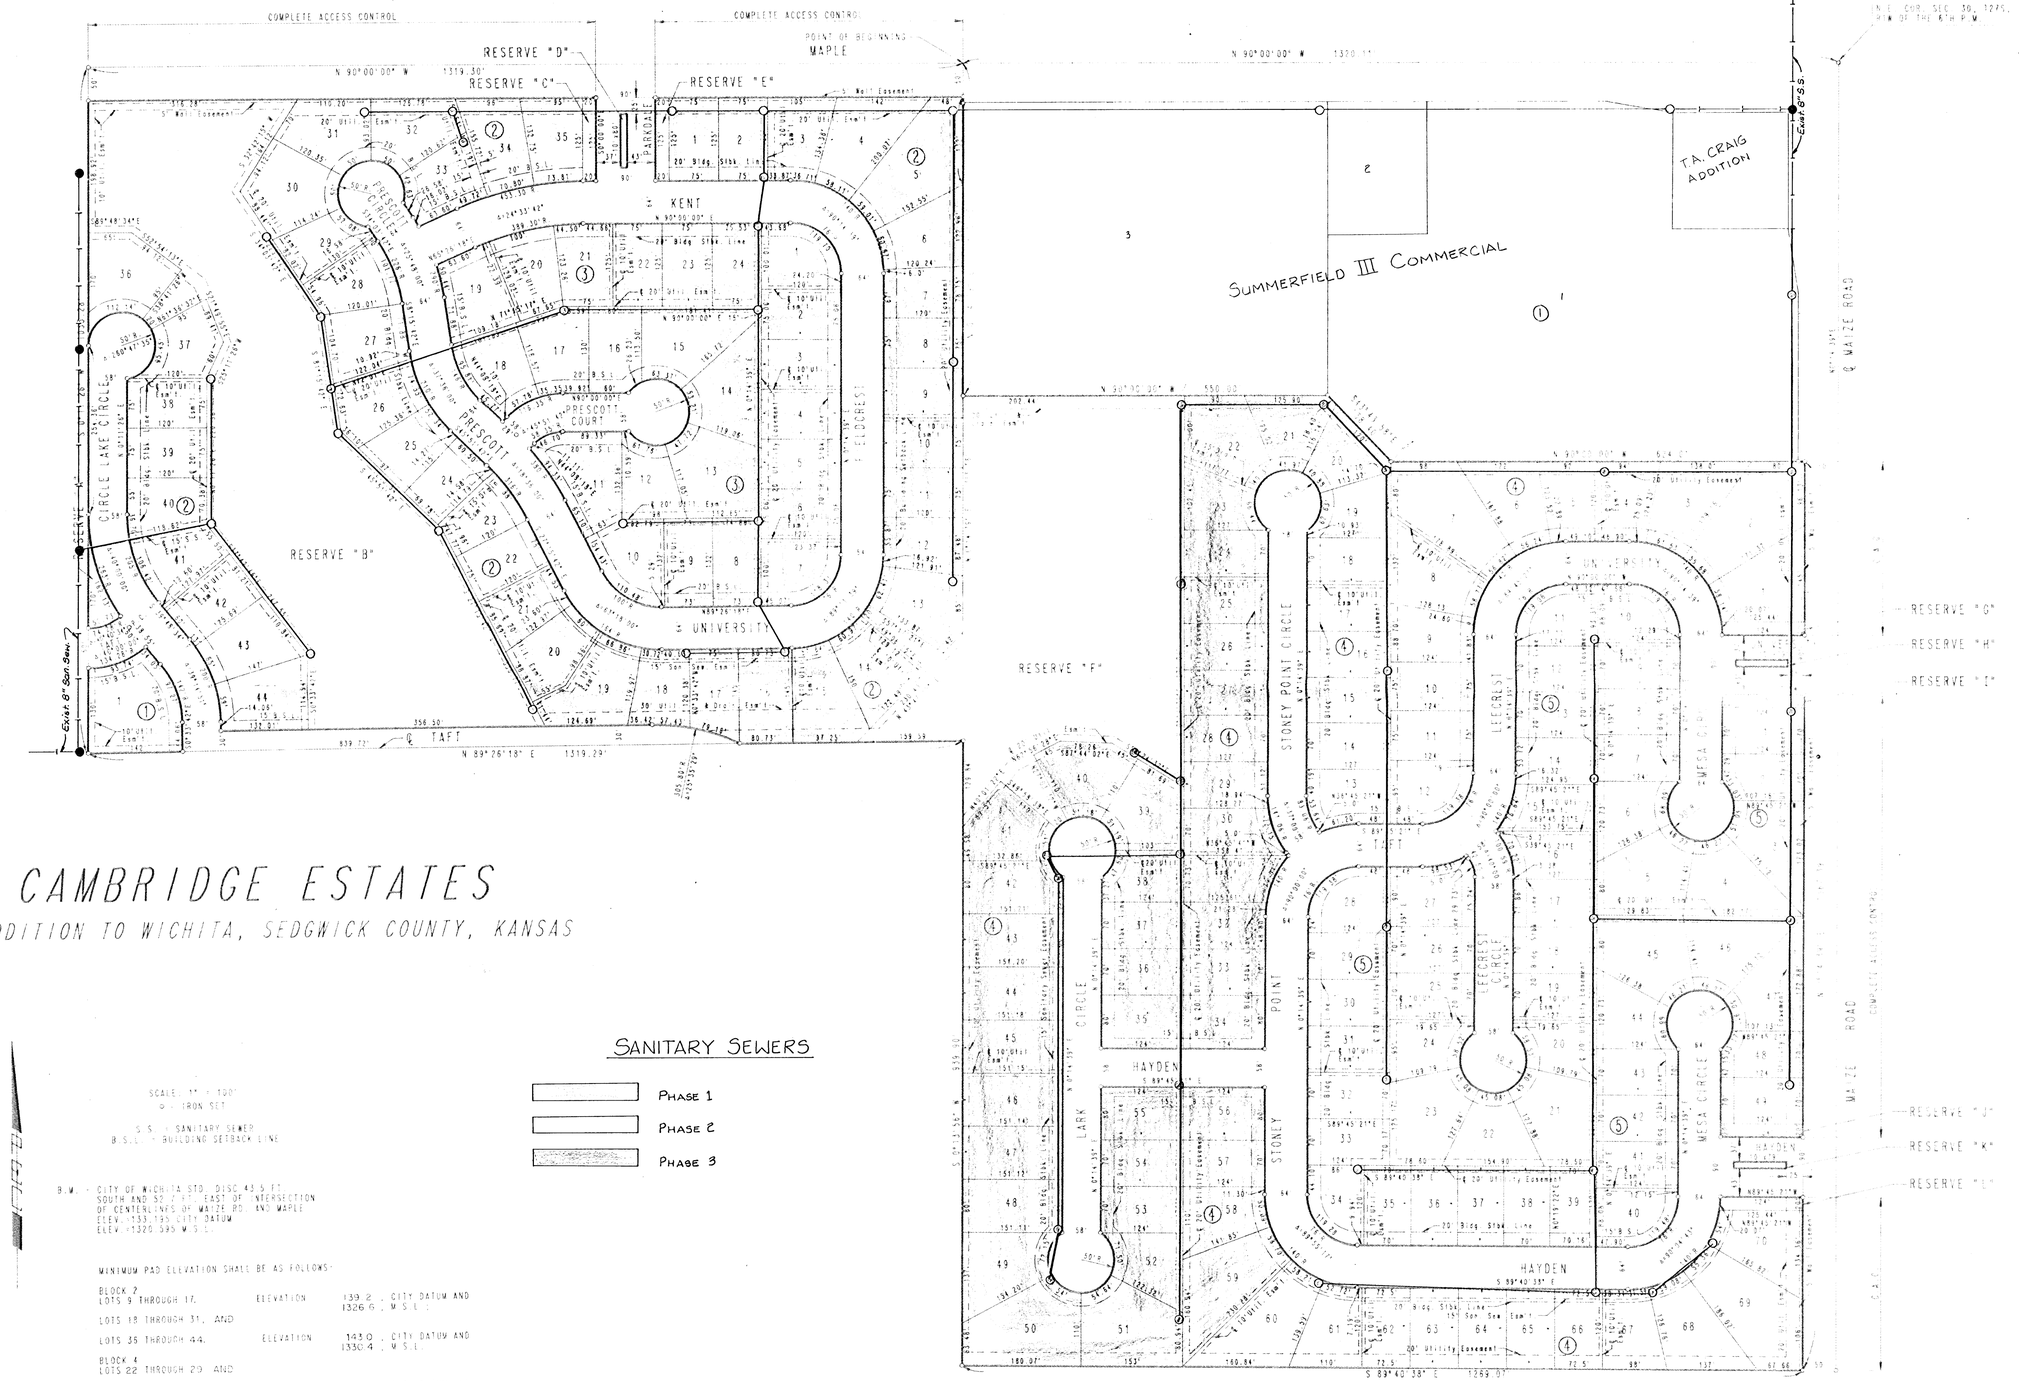

CAMBRIDGE ESTATES

AN ADDITION TO WICHITA, SEDGWICK COUNTY, KANSAS

SANITARY SEWERS

- Phase 1
- Phase 2
- Phase 3

SCALE: 1" = 100'
⊙ = IRON SET

S.S. = SANITARY SEWER
B.S.L. = BUILDING SETBACK LINE

B.M. = CITY OF WICHITA STD. DISC 43.5 FT. SOUTH AND 52.7 FT. EAST OF INTERSECTION OF CENTERLINES OF WAIZE RD. AND MAPLE
ELEV. =133.195 CITY DATUM
ELEV. =1320.595 M.S.L.

MINIMUM PAD ELEVATION SHALL BE AS FOLLOWS:

BLOCK 2 LOTS 9 THROUGH 17,	ELEVATION	139.2 , CITY DATUM AND 1326.6 , M.S.L.
LOTS 18 THROUGH 31, AND		
LOTS 35 THROUGH 44,	ELEVATION	143.0 , CITY DATUM AND 1330.4 , M.S.L.
BLOCK 4 LOTS 22 THROUGH 29, AND		
LOTS 39 THROUGH 41,	ELEVATION	139.2 , CITY DATUM AND 1326.6 , M.S.L.