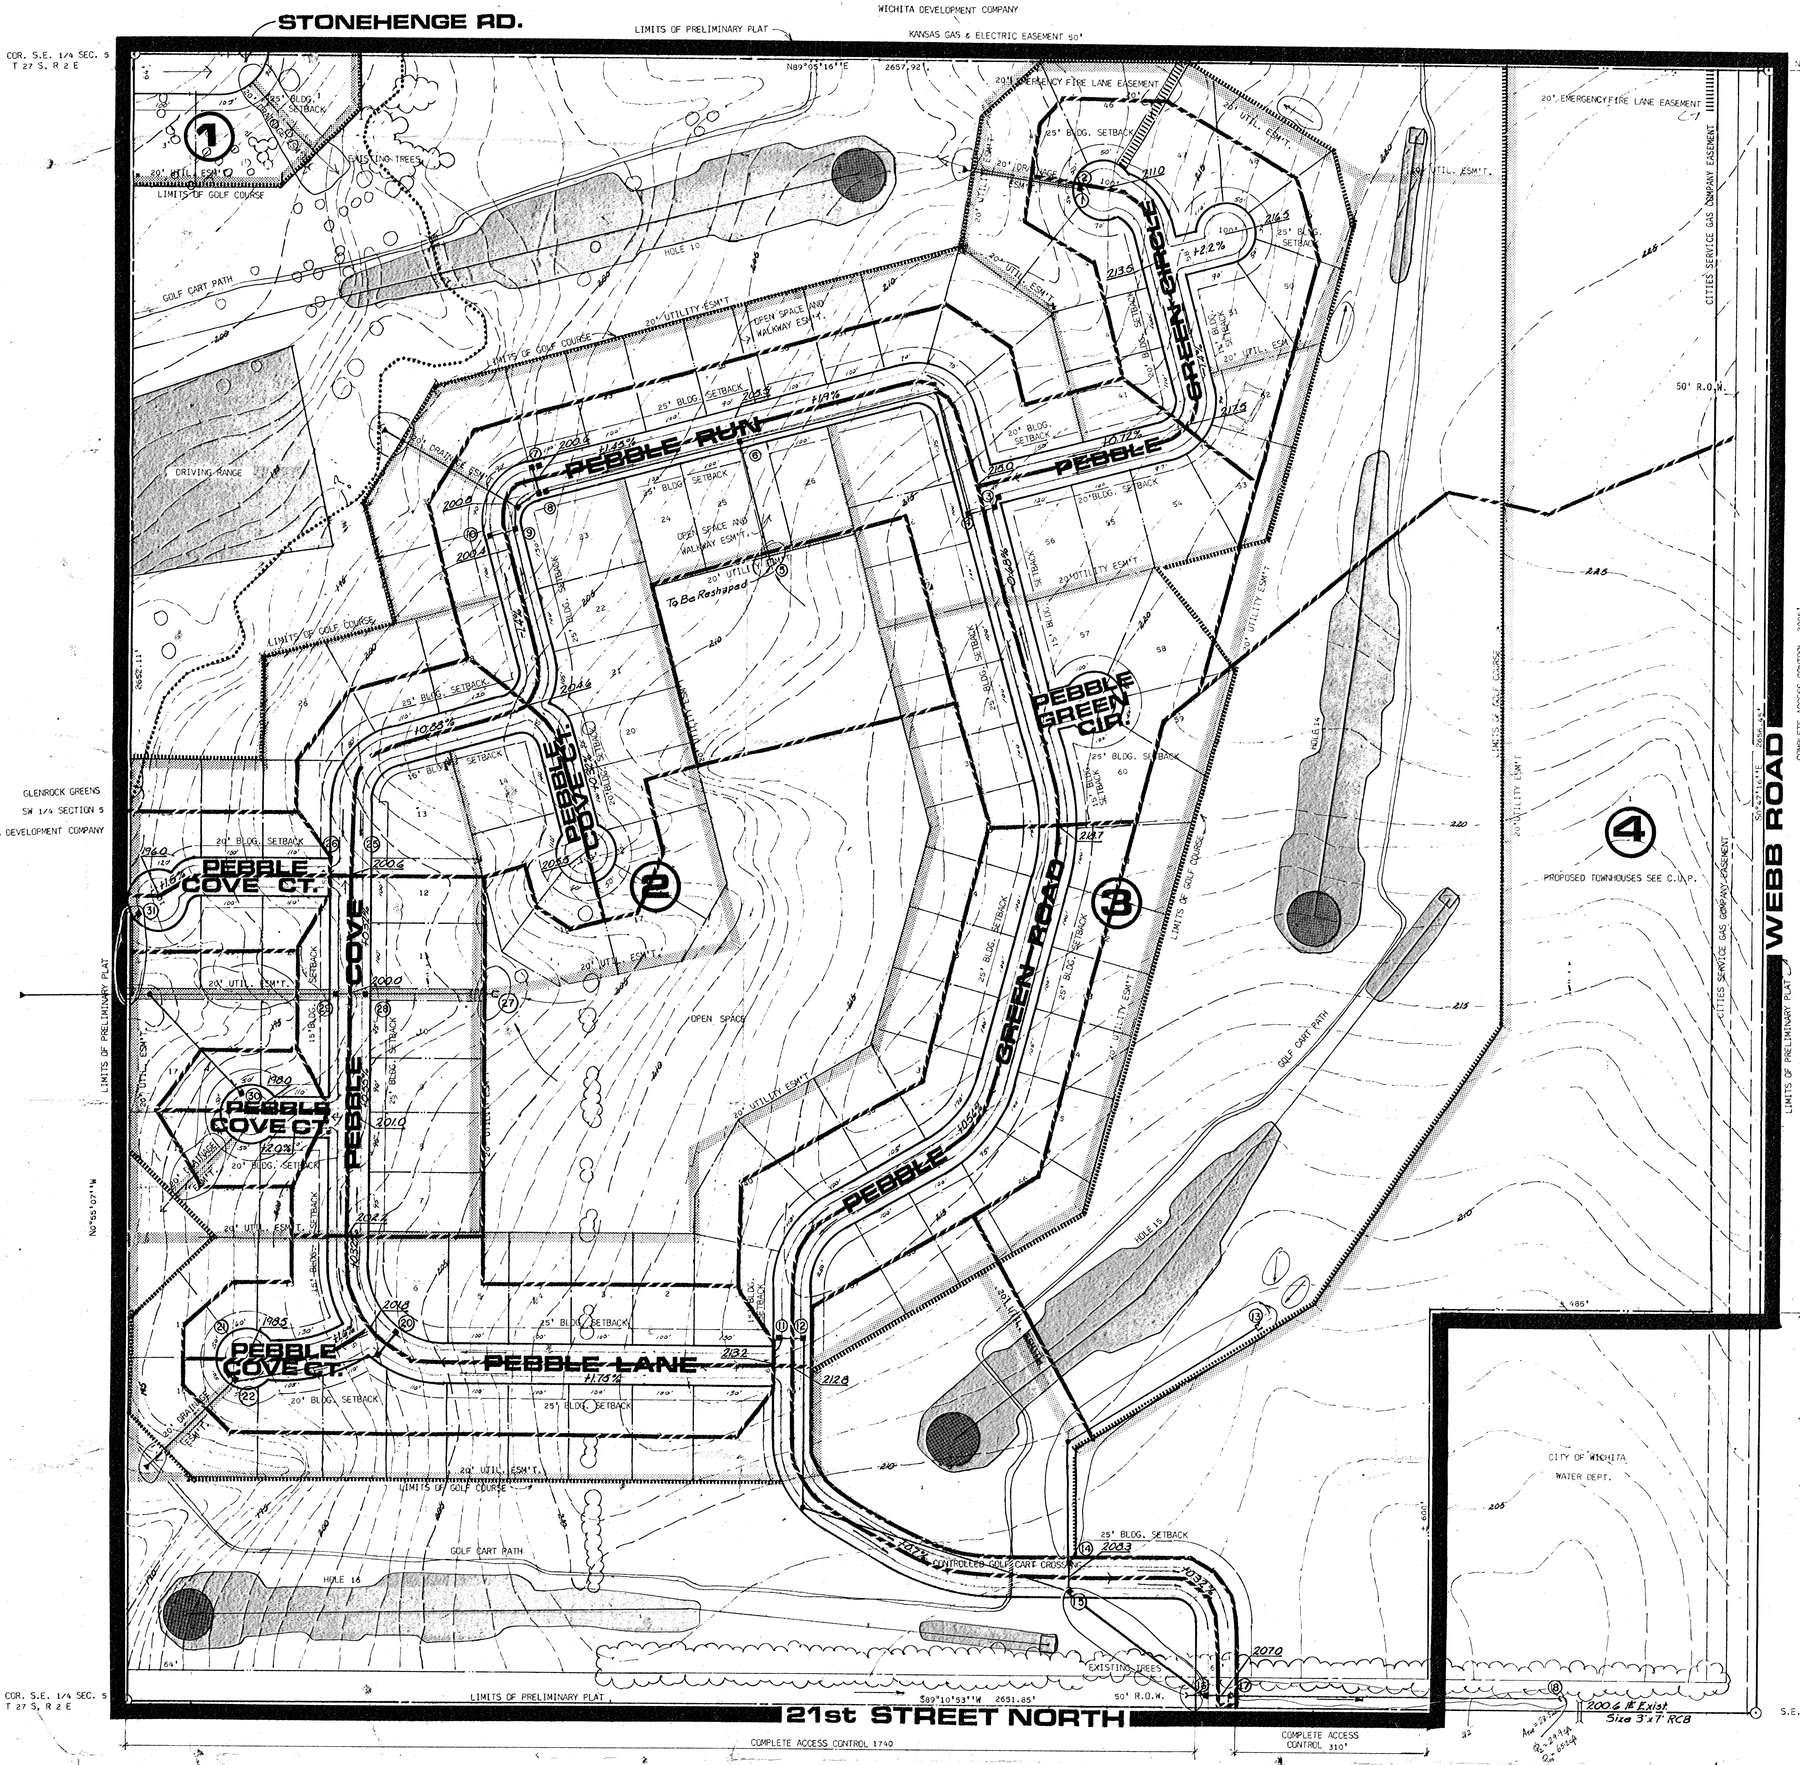

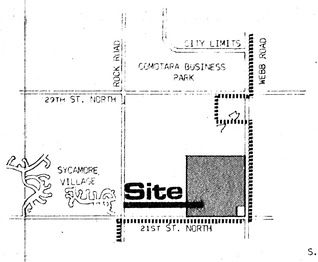

LOCATION MAP

PRELIMINARY PLAT

Drainage Plan
8/8/79

PEBBLE GREENS

OWNER: WICHITA DEVELOPMENT COMPANY DEVELOPER: COMOTARA PROPERTIES, INC. 2225 HATHWAY CIRCLE, WICHITA, KANSAS 67226 CONSULTING CIVIL ENGINEERS: VAN DOREN-HAZARD-STALLINGS TOPO: VAN DOREN-HAZARD-STALLINGS, 1974 1 JUNE 1979 SCALE 1" = 100' 200' 100' 50' 0' 100' 200' CONTOUR INTERVAL 1'

Van Doren - Hazard - Stallings
Architects • Engineers • Planners
Topeka Wichita Minneapolis

BILL G. YUNG DESIGN
1355 NORTH WACO WICHITA, KANSAS 67203 316-264-0878