drainage plan

KANSAS TURNPIKE AUTHORITY

CASE A-55770
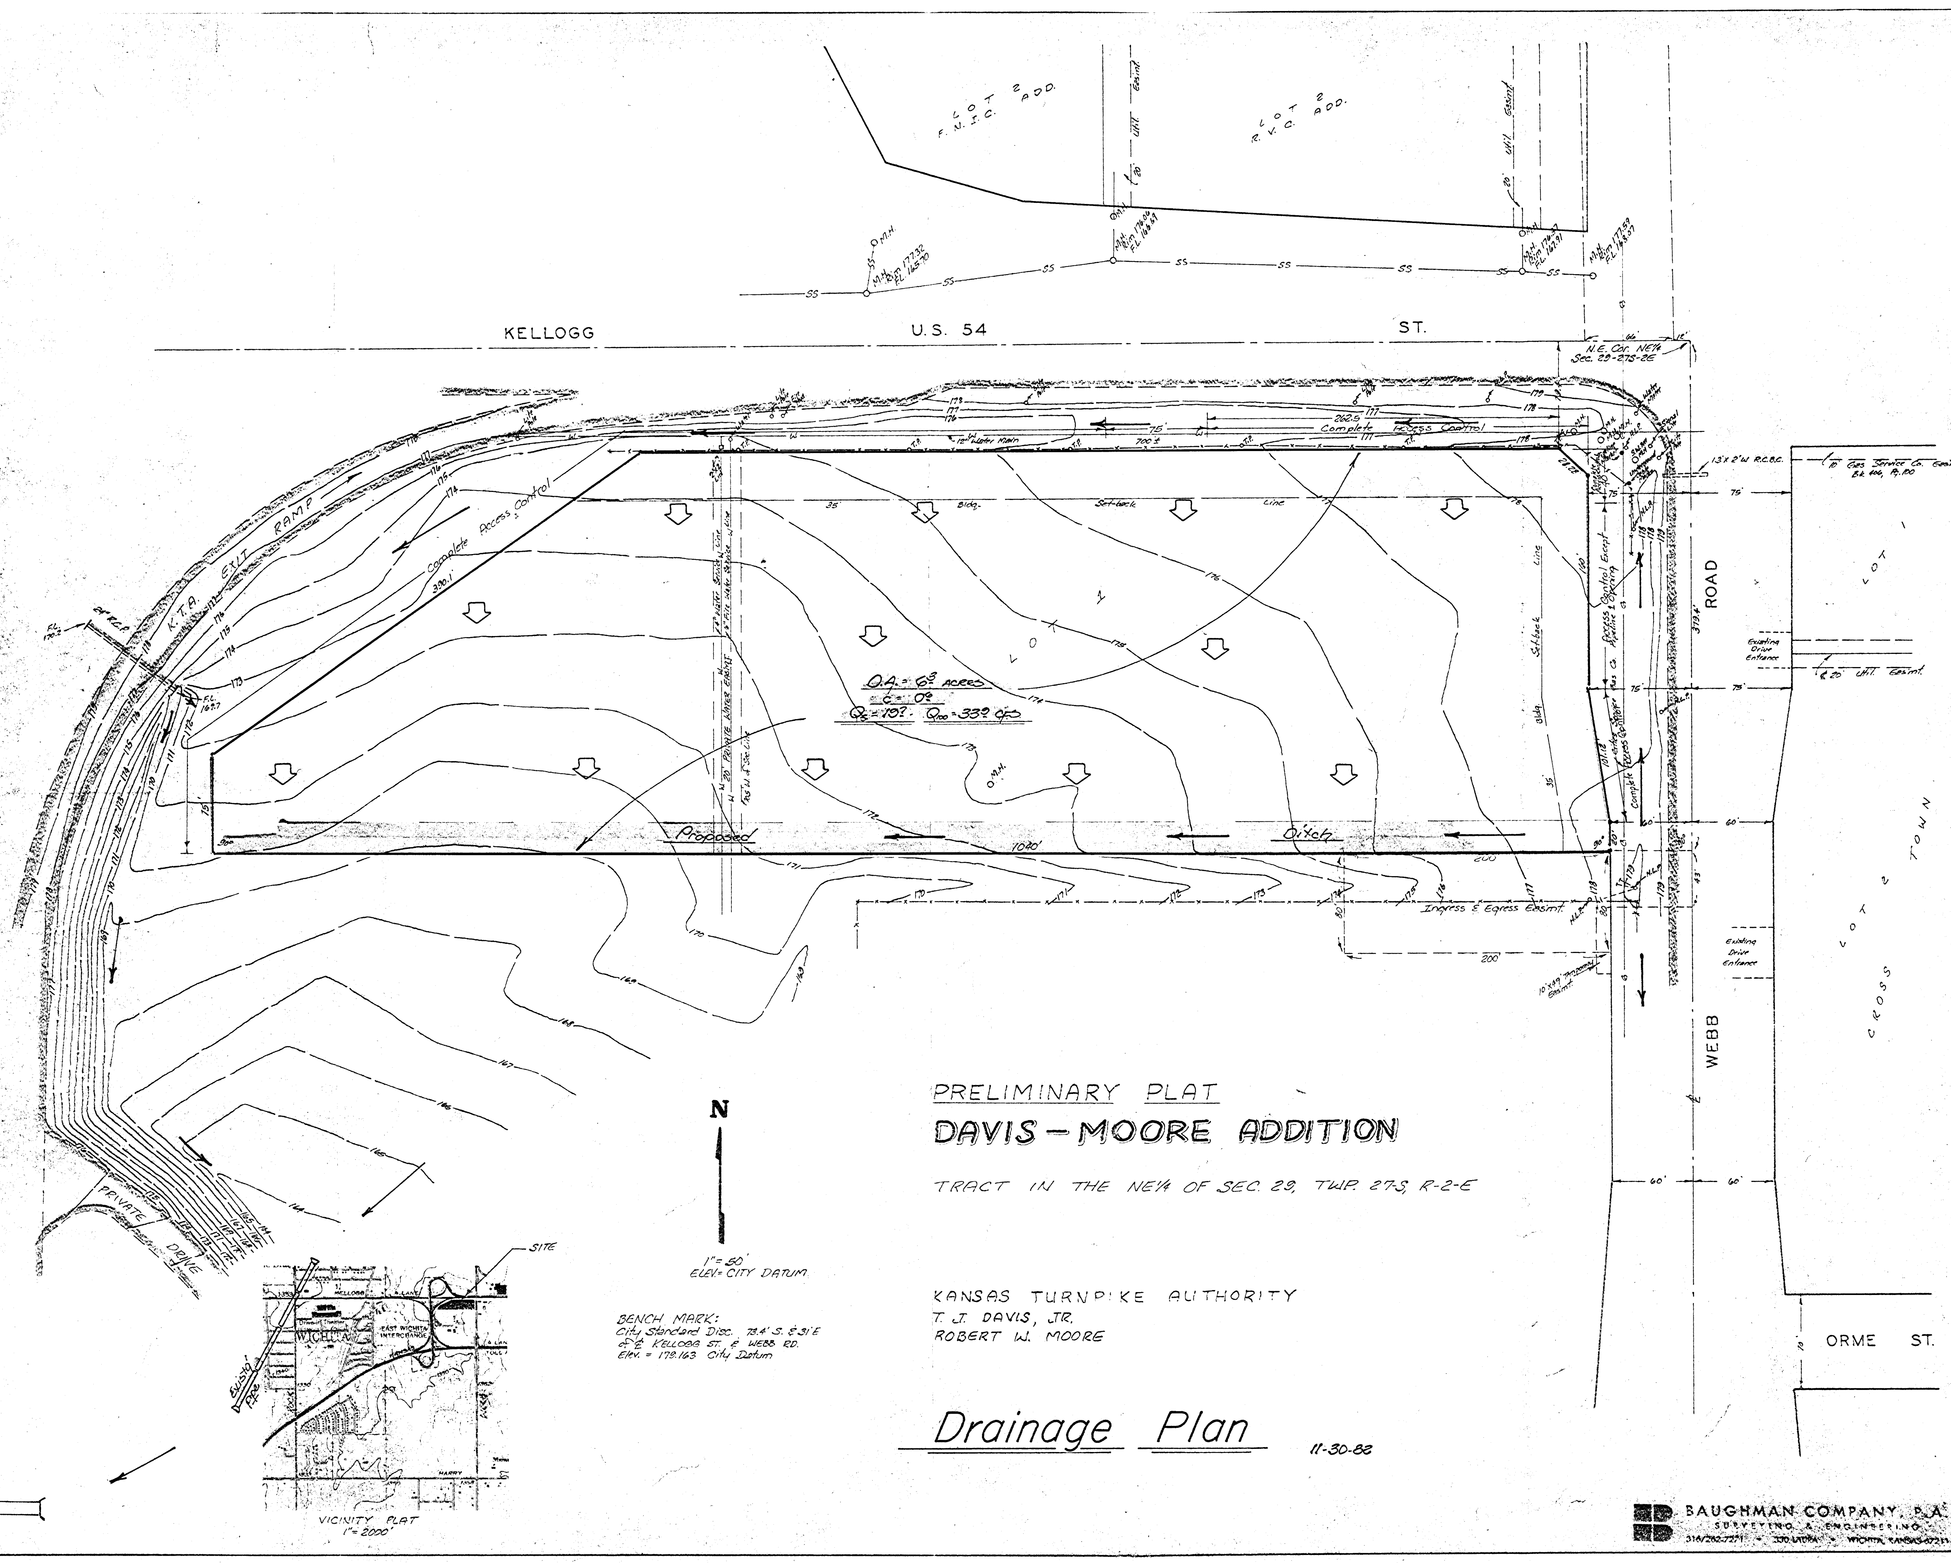
11-14-83