SANITARY SEWER INFORMATION

M.H.#1 - TOP - 109.7
F.L. - 107.09
M.H.#2 - TOP - 175.00
F.L. IN - 166.09
F.L. OUT - 159.66
M.H.#3 - TOP - 170.7
F.L. IN - 157.97
F.L. OUT - 157.77
M.H.#4 - TOP - 169.00
F.L. - 156.89
M.H.#5 - TOP - 167.7
F.L. IN - 156.19
F.L. OUT - 156.09
M.H.#6 - TOP - 168.0
F.L. - 155.46
M.H.#7 - TOP - 167.3
F.L. - 154.59
F.L. EAST - 158.59
M.H.#8 - TOP - 167.1
F.L. IN - 154.01
F.L. OUT - 153.91
M.H.#9 - TOP - 159.0
F.L. IN - 152.94
F.L. OUT - 152.84
M.H.#10 - TOP - 166.7
F.L. - 152.19
M.H.#11 - TOP - 165.9
F.L. - 151.40
M.H.#12 - TOP - 168.8
F.L. IN - 157.30(N.E.)
F.L. IN - 157.24(S.W.)
F.L. OUT - 156.74
M.H.#13 - TOP - 169.1
F.L. IN - 158.71
F.L. IN - 158.61
F.L. OUT - 158.51
M.H.#14 - TOP - 170.2
F.L. IN - 159.99(S.W. & N.W.)
F.L. OUT - 159.89
M.H.#15 - TOP -171.1
F.L. IN - 160.99
F.L. OUT - 160.89
M.H.#16 - TOP - 171.0
F.L. IN - 161.66
F.L. OUT - 161.56
M.H.#17 - TOP - 168.1
F.L. IN - 162.52
F.L. OUT - 162.42
M.H.#18 - TOP - 170.0
F.L. IN - 164.45
F.L. OUT - 164.35
M.H.#19 - TOP - 171.7
F.L. IN - 167.42
F.L. OUT - 167.09

M.H.#20 - TOP - 170.2
F.L. IN - 161.81(4" STUB N.E. & N.W.)
F.L. OUT - 161.56
M.H.#21 - TOP - 172.0
F.L. OUT - 160.51
M.H.#22 - TOP - 173.7
F.L. IN - 162.84(4" STUB N.E.)
F.L. OUT - 162.23
M.H.#23 - TOP - 175.5
F.L. IN - 164.27
F.L. OUT - 164.17
M.H.#24 - TOP - 177.0
F.L. IN - 165.54(4" STUB S.W. & N.W.)
F.L. OUT - 165.21
M.H.#25 - TOP - 169.5
F.L. IN - 162.39
F.L. OUT - 162.88
M.H.#26 - TOP - 172.1
F.L. IN - 164.20
F.L. OUT - 164.10
M.H.#27 - TOP - 176.0
F.L. IN - 165.45
F.L. OUT - 165.35
M.H.#28 - TOP - 179.2
F.L. IN - 169.03(4" STUB S.W.)
F.L. IN - 168.95
F.L. OUT 168.76
PLUG - F.L. - 169.35
M.H.#29 - TOP - 175.6
F.L. - 168.55
M.H.#30 - TOP - 177.2
F.L. - 170.13
M.H.#31 - TOP - 180.2
F.L. IN - 172.0 (W & N.E.)
F.L. OUT - 171.9
M.H.#32 - TOP - 181.5
F.L. - 174.18
M.H.#33 - TOP - 185.9
F.L. - 175.64
M.H.#34 - TOP - 186.8
F.L. IN - 178.66
F.L. IN - 178.93(4" STUB N.)
F.L. OUT - 176.30
M.H.#35 - TOP - 180.0
F.L. - 172.44
M.H.#36 - TOP - 181.0
F.L. IN - 173.4(EXIST. LINE)
F.L. IN - 173.09
F.L. OUT - 173.09
M.H.#37 - TOP - 182.1
F.L. IN - 173.52 (N.E.)
F.L. IN - 174.40(W)
F.L. OUT - 173.42

M.H.#38 - TOP - 193.5
F.L. IN - 173.97
F.L. OUT - 173.87
M.H.#39 - TOP - 187.3
F.L. - 175.4
M.H.#40 - TOP - 189.0
F.L. IN - 178.15(E)
F.L. IN - 178.71(W)
F.L. IN - 178.01
F.L. OUT - 178.01
M.H.#41 - TOP - 190.9
F.L. IN - 180.55(4" STUB S.W.)
F.L. IN - 178.53
F.L. OUT - 178.53
M.H.#42 - TOP - 193.5
F.L. IN - 177.69
F.L. OUT - 177.59
M.H.#43 - TOP - 199.5
F.L. IN - 178.95(8" STUB N)
F.L. IN - 182.50(W)
F.L. OUT - 178.05
M.H.#44 - TOP - 198.3
F.L. IN - 187.93(4" STUB N)
F.L. IN - 188.22(4" STUB S)
F.L. OUT - 187.89
M.H.#45 - TOP - 185.8
F.L. - 174.97
M.H.#46 - TOP - 185.7
F.L. - 176.1
M.H.#47 - TOP - 189.8
F.L. IN - 179.34(4" STUB S.W. & N.W.)
F.L. OUT - 179.01
M.H.#48 - TOP - 190.44
F.L. - 179.67
M.H.#49 - TOP - 190.74
F.L. - 180.12
M.H.#50 - TOP - 193.3
F.L. IN - 182.92(4" STUB S.W. & N.W.)
F.L. OUT - 182.50
M.H.#51 - TOP 189.3
F.L. IN - 178.56(EXIST. 9" PRIVATE SEWER N.E.)
F.L. OUT - 178.30

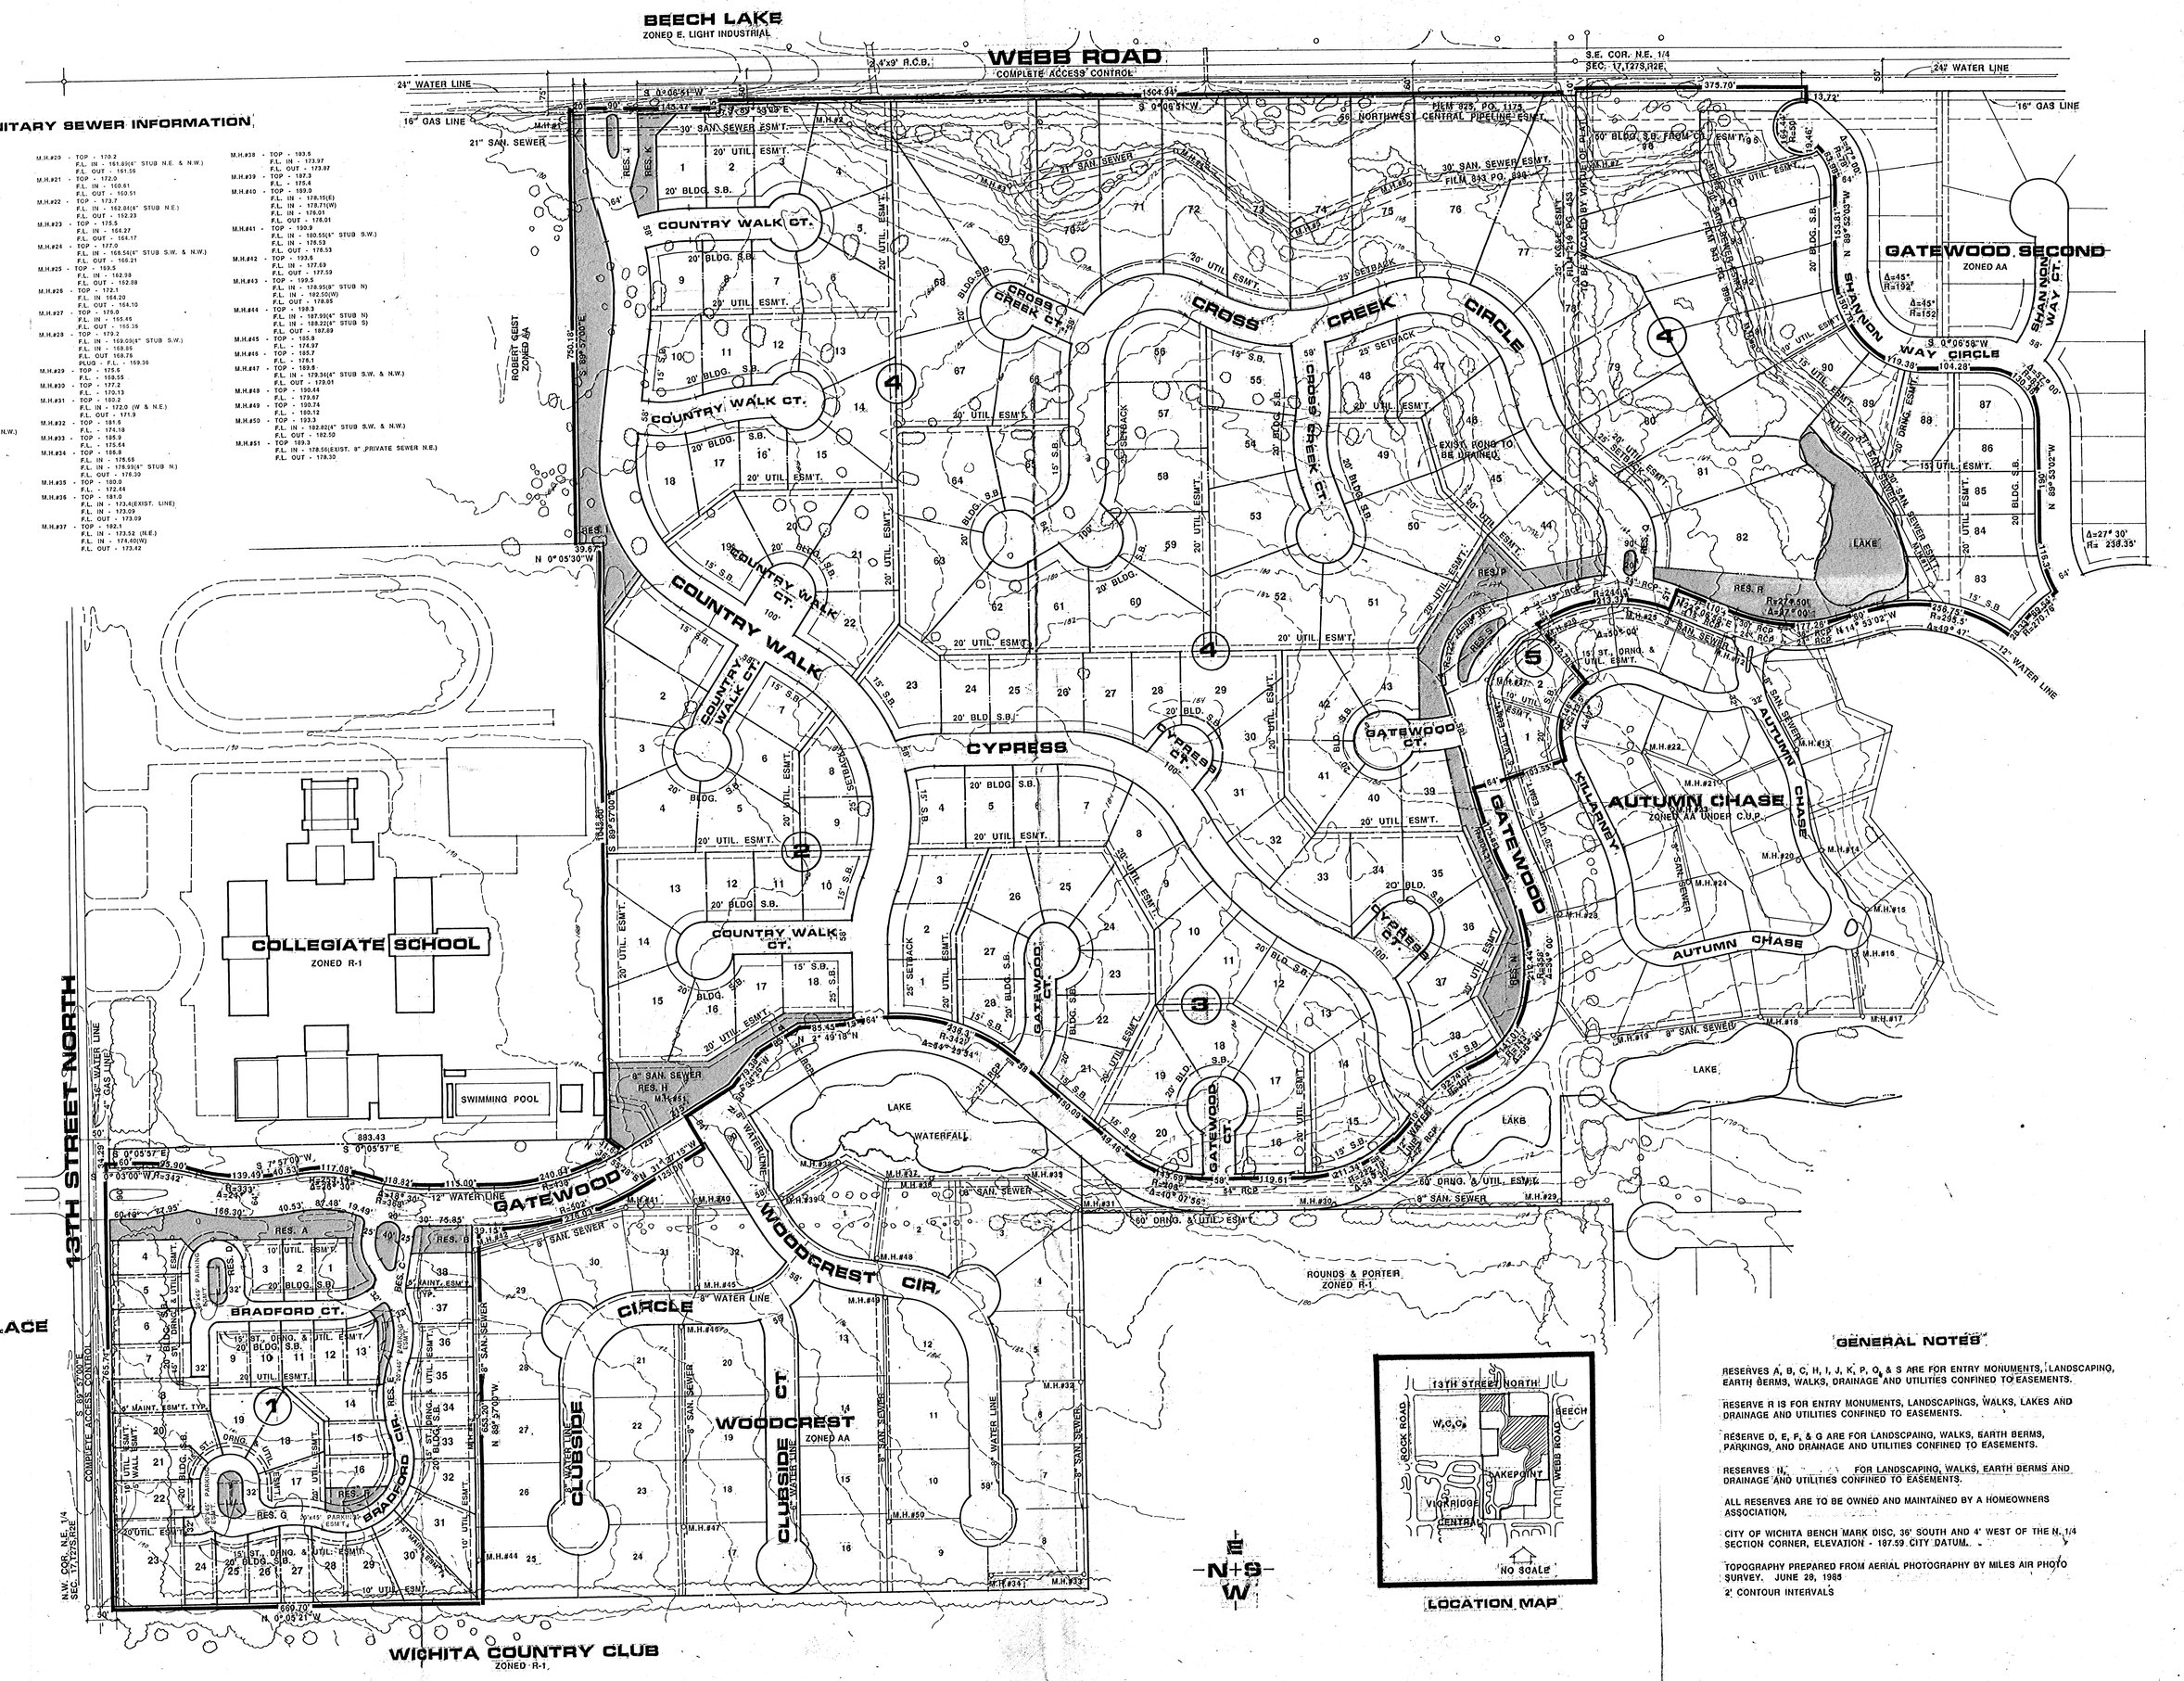

LOCATION MAP

GENERAL NOTES

RESERVES A, B, C, H, I, J, K, P, Q, & S ARE FOR ENTRY MONUMENTS, LANDSCAPING, EARTH BERMS, WALKS, DRAINAGE AND UTILITIES CONFINED TO EASEMENTS.

RESERVE R IS FOR ENTRY MONUMENTS, LANDSCAPINGS, WALKS, LAKES AND DRAINAGE AND UTILITIES CONFINED TO EASEMENTS.

RESERVE D, E, F, & G ARE FOR LANDSCPAING, WALKS, EARTH BERMS, PARKINGS, AND DRAINAGE AND UTILITIES CONFINED TO EASEMENTS.

RESERVES N, FOR LANDSCAPING, WALKS, EARTH BERMS AND DRAINAGE AND UTILITIES CONFINED TO EASEMENTS.

ALL RESERVES ARE TO BE OWNED AND MAINTAINED BY A HOMEOWNERS ASSOCIATION.

CITY OF WICHITA BENCH MARK DISC, 36' SOUTH AND 4' WEST OF THE N. 1/4 SECTION CORNER, ELEVATION - 187.59 CITY DATUM.

TOPOGRAPHY PREPARED FROM AERIAL PHOTOGRAPHY BY MILES AIR PHOTO SURVEY. JUNE 28, 1989

2' CONTOUR INTERVALS

PRELIMINARY PLAT (REPLAT OF A PORTION OF GATEWOOD SECOND AND AUTUMN CHASE ADDITIONS)

COUNTRY WALK

DATE: AUG 21, 1987 SEPT. 9, 1987

OWNER: BIRCHER ASSOCIATES, 8100 E. 22ND ST. NO. 15, WICHITA, KANSAS 67226

ENGINEER: PROFESSIONAL ENGINEERING CONSULTANTS, P.A. 1720 EXECUTIVE WICHITA, KS. 67211

BILL G. YUNG DESIGN
612 N. 25TH STREET NORTH · WICHITA, KS 67220 · 316-683-5567