NOTES:
RESERVES "A" THROUGH "K" = 24' WIDE PRIVATE STREET FOR ACCESS, DRAINAGE AND UTILITIES.
RESERVES "L" AND "P" FOR OPEN SPACE, RECREATION AND RELATED FACILITIES, DRAINAGE AND UTILITIES
RESERVES "M" THROUGH "O" FOR OPEN SPACE, RECREATION, DRAINAGE AND UTILITIES.
RESERVE "Q" FOR LANDSCAPING, UTILITIES AND IRRIGATION.
ACCESS CONTROL ALONG 47TH STREET SOUTH EXCEPT FOR PRIVATE STREET RESERVES AND TWO OPENINGS FOR LOT 1 BLOCK 1.
RESERVE "N" FOR UTILITIES, DRAINAGE & OPEN SPACE.
A 15' BUILDING SETBACK ALONG 47TH STREET SOUTH IS A SIDE YARD SETBACK DUE TO THE FACT THAT ALL UNITS WILL FACE ONTO THE 24' PRIVATE STREETS.
EXIST. 12" WATER LINE AT WEST STREET AND THE NORTH SIDE OF T.355 AND AT THE INTERSECTION OF MERIDIAN AND MACARTHUR ROAD.

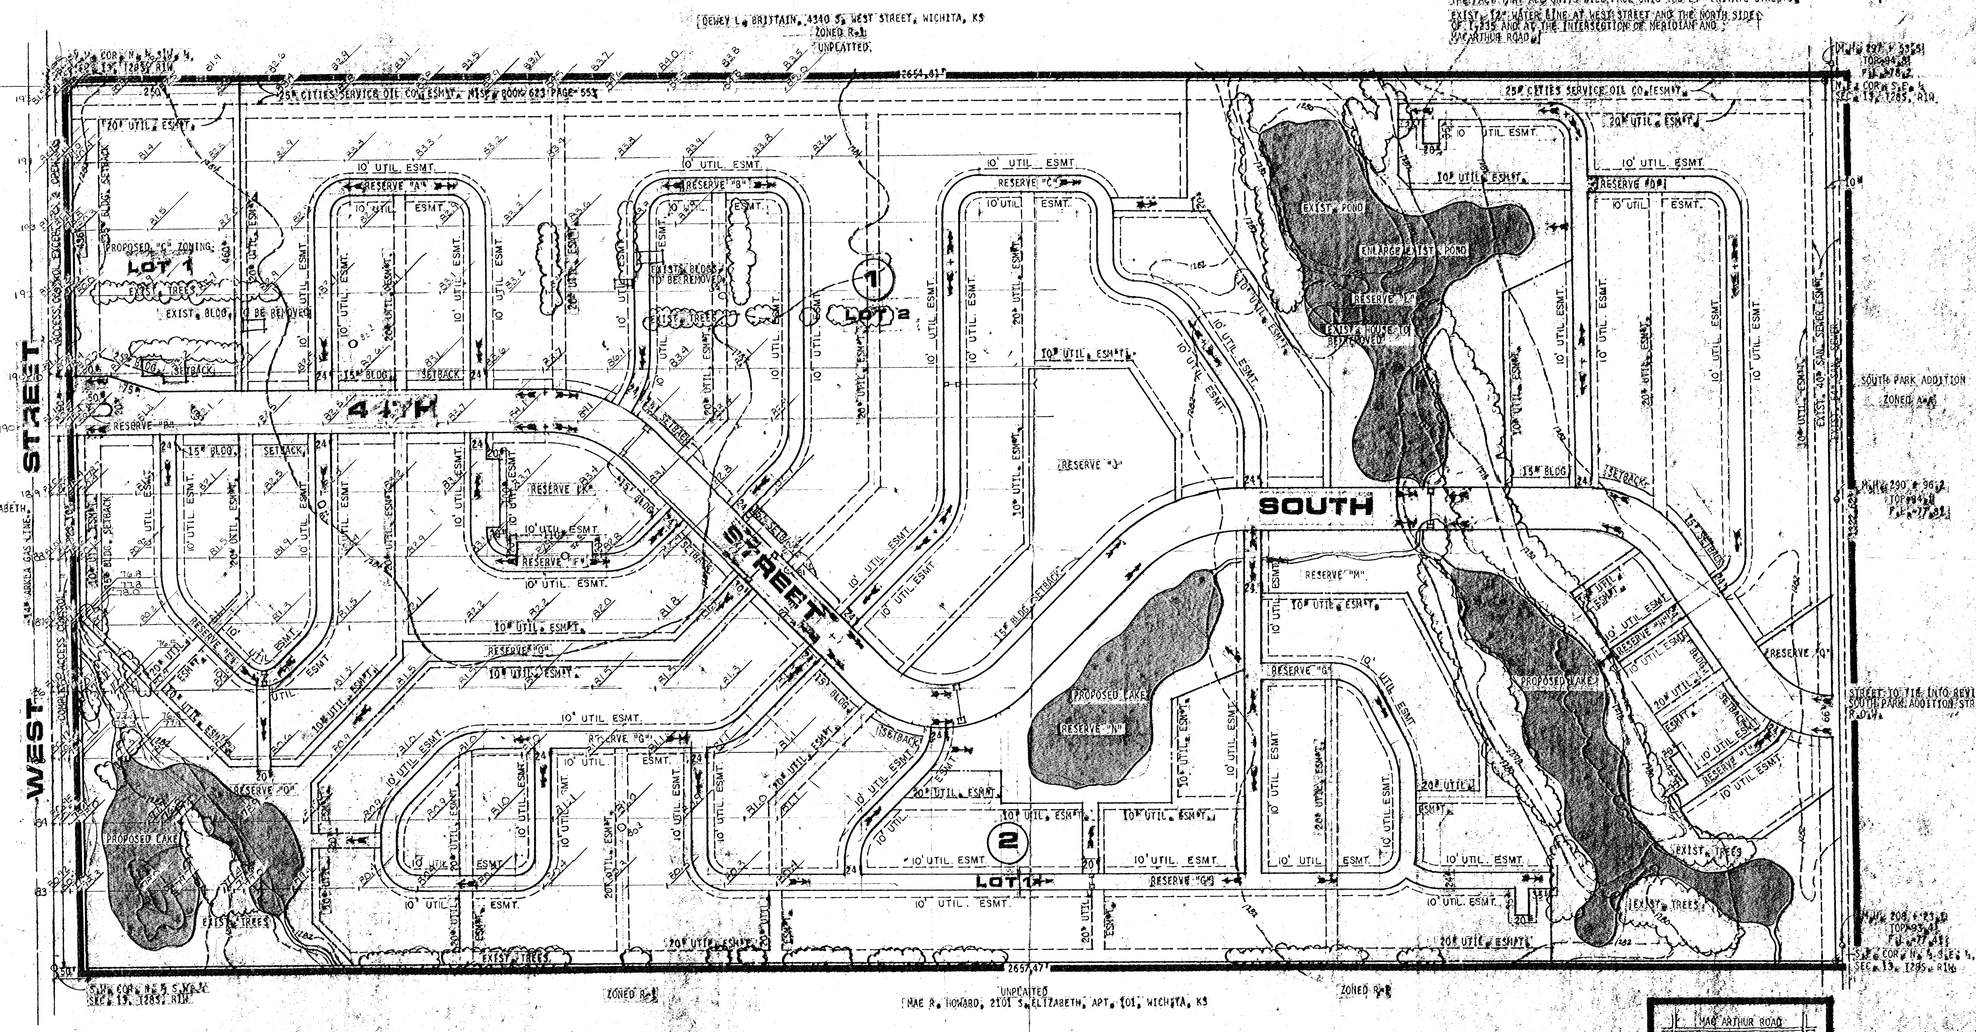


PRELIMINARY PLAT

# COTTONWOOD GROVE

OWNER: BUILDERS DEVELOPMENT, INC., 300 W. DOUGLAS, SUITE 120, WICHITA, KS. 67202

COTTONWOOD GROVE

1" = 100'

NORTH

LOCATION MAP

THIS BOOK BELONGS TO
MID-KANSAS ENGINEERING CONSULTANTS, P.A.

OFFICE PRINT
PERMANENT FILE

BILL G. YUNG DES
8225 E. 35TH. ST. NORTH, WICHITA, KS. 67226 - 301

date NOVEMBER 1985
rev. DEC. 11, 1985

sheet title
PRELIMINARY PLAT

project
COTTONWOOD GROVE

sheet