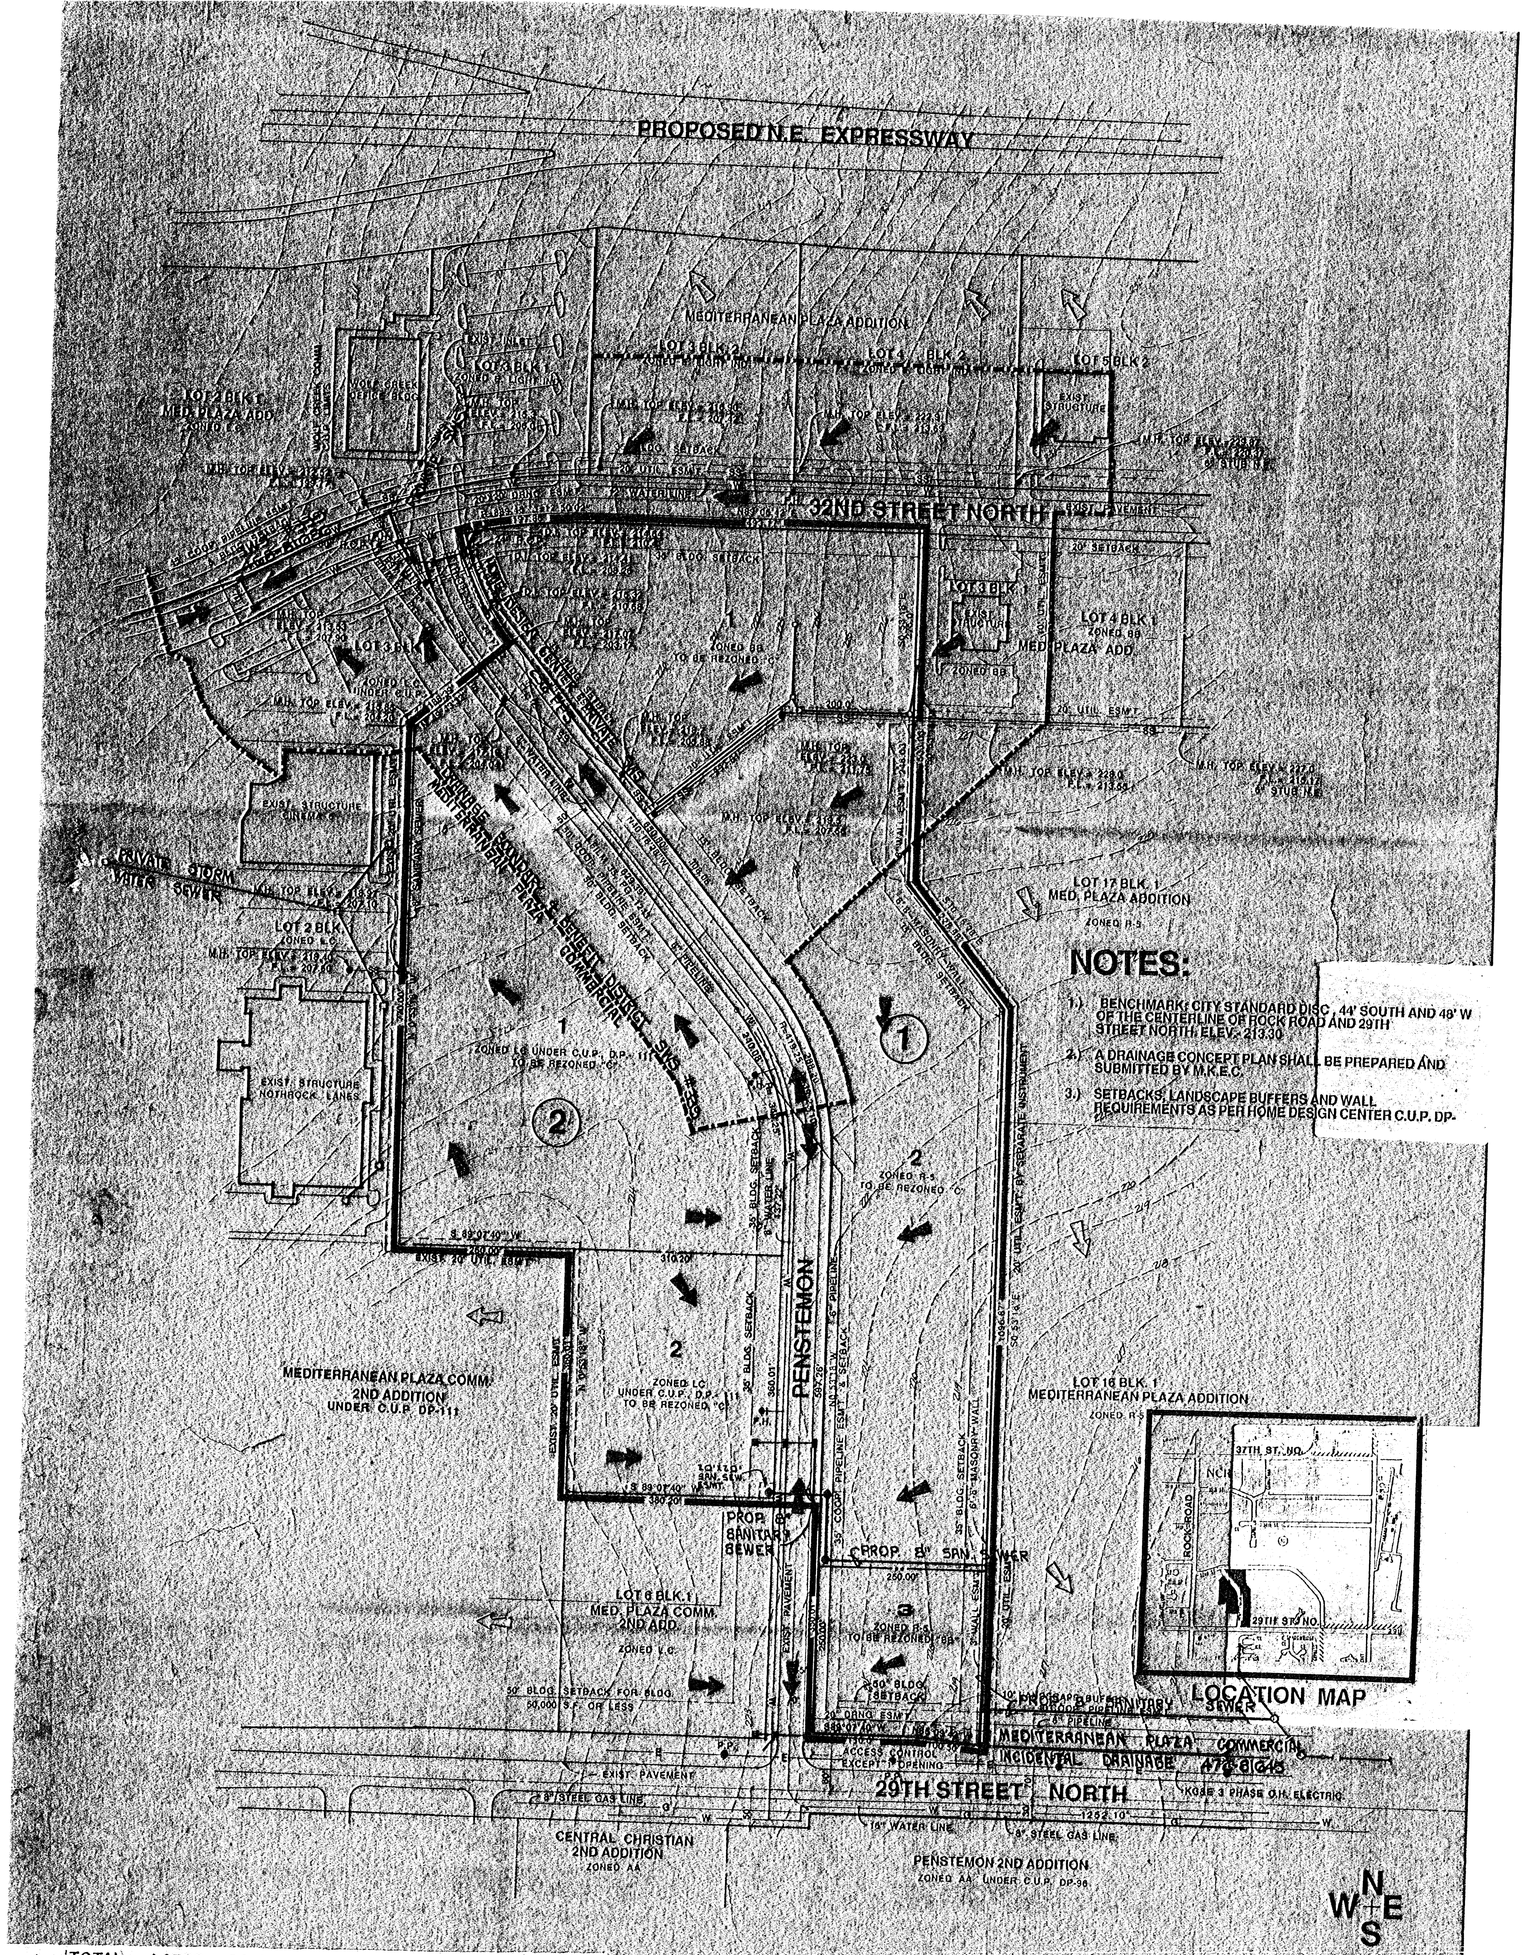

NOTES:

1.) BENCHMARK: CITY STANDARD DISC, 44' SOUTH AND 48' W OF THE CENTERLINE OF ROCK ROAD AND 29TH STREET NORTH, ELEV.= 213.30

2.) A DRAINAGE CONCEPT PLAN SHALL BE PREPARED AND SUBMITTED BY M.K.E.C.

3.) SETBACKS, LANDSCAPE BUFFERS AND WALL REQUIREMENTS AS PER HOME DESIGN CENTER C.U.P. DP-

HOME DESIGN CENTER DRAINAGE & UTILITY PLAN

Design
Drawn by
Checked by
Date
Job no.

MID KANSAS ENGINEERING CONSULTANTS PA
3500 NORTH ROCK ROAD
BUILDING #800
WICHITA, KANSAS 67226
636-5666

Sheet 1
of 1