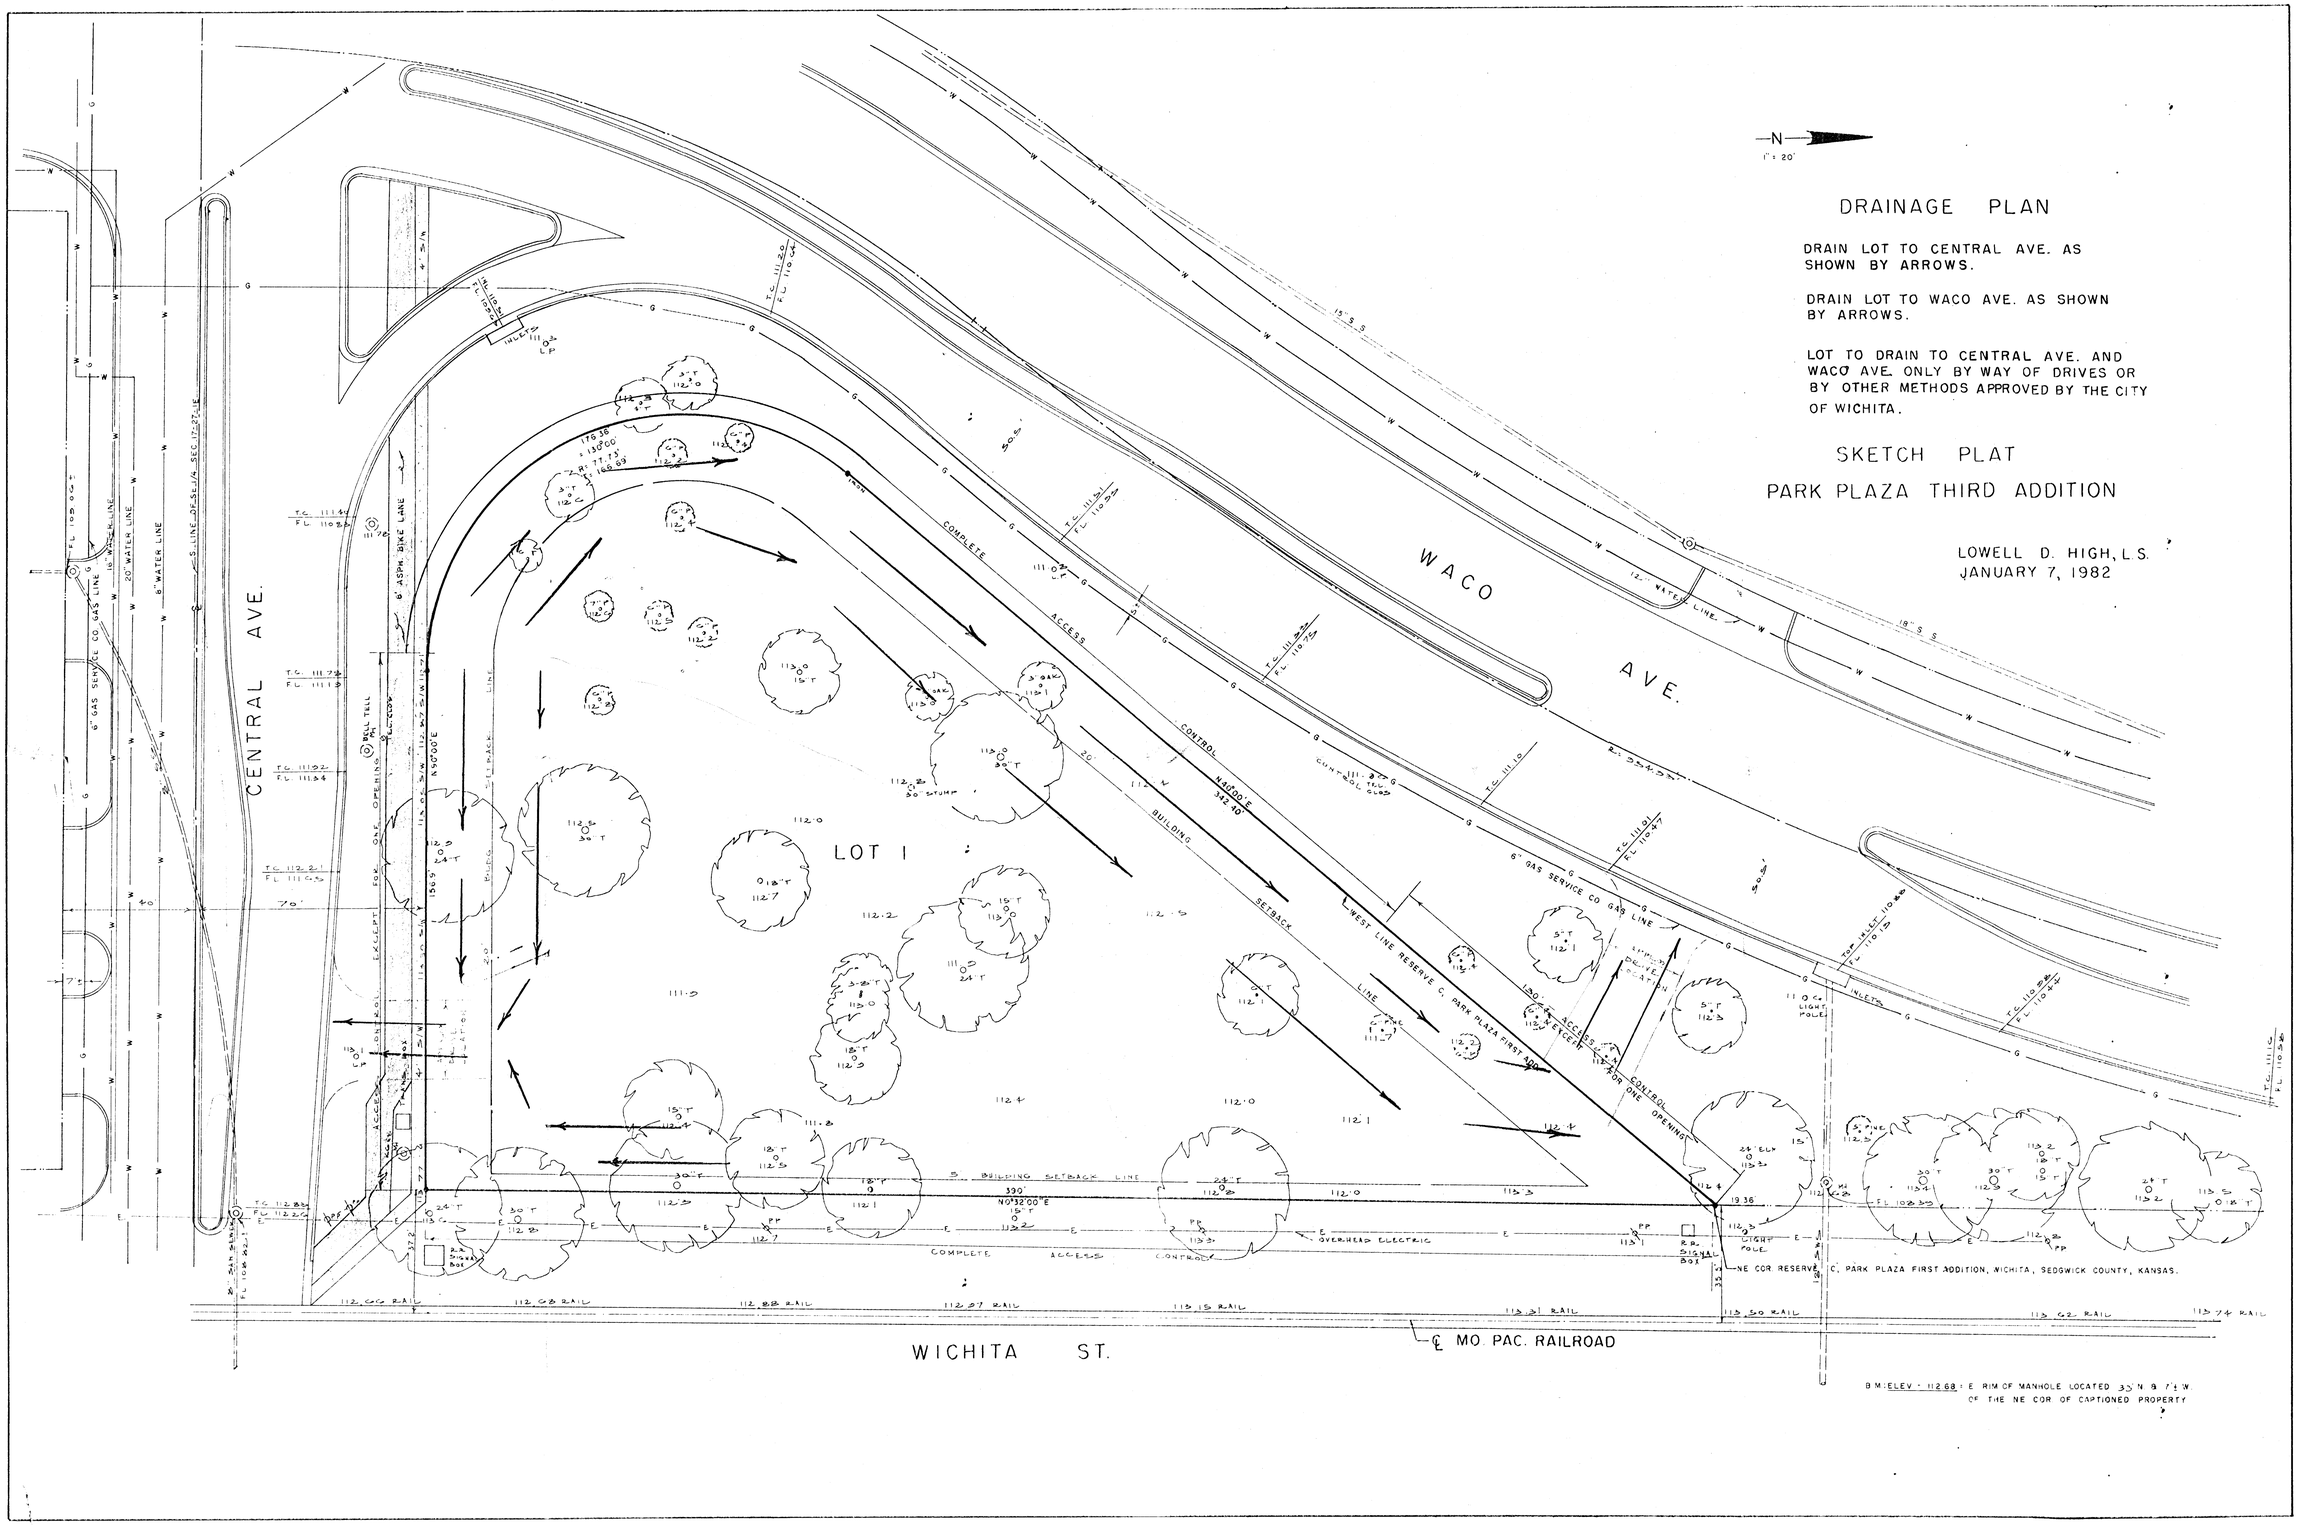
N
1" = 20'
DRAINAGE PLAN
DRAIN LOT TO CENTRAL AVE. AS SHOWN BY ARROWS.
DRAIN LOT TO WACO AVE. AS SHOWN BY ARROWS.
LOT TO DRAIN TO CENTRAL AVE. AND WACO AVE. ONLY BY WAY OF DRIVES OR BY OTHER METHODS APPROVED BY THE CITY OF WICHITA.
SKETCH PLAT
PARK PLAZA THIRD ADDITION
LOWELL D. HIGH, L.S.
JANUARY 7, 1982
WACO AVE.
CENTRAL AVE.
WICHITA ST.
LOT 1
COMPLETE ACCESS CONTROL
BUILDING SETBACK LINE
S. BUILDING SETBACK LINE
N0°32'00"E 390'
NE COR RESERVE C, PARK PLAZA FIRST ADDITION, WICHITA, SEDGWICK COUNTY, KANSAS.
℄ MO. PAC. RAILROAD
B.M. ELEV. = 112.68 : E RIM OF MANHOLE LOCATED 35' N & 7½' W OF THE NE COR OF CAPTIONED PROPERTY