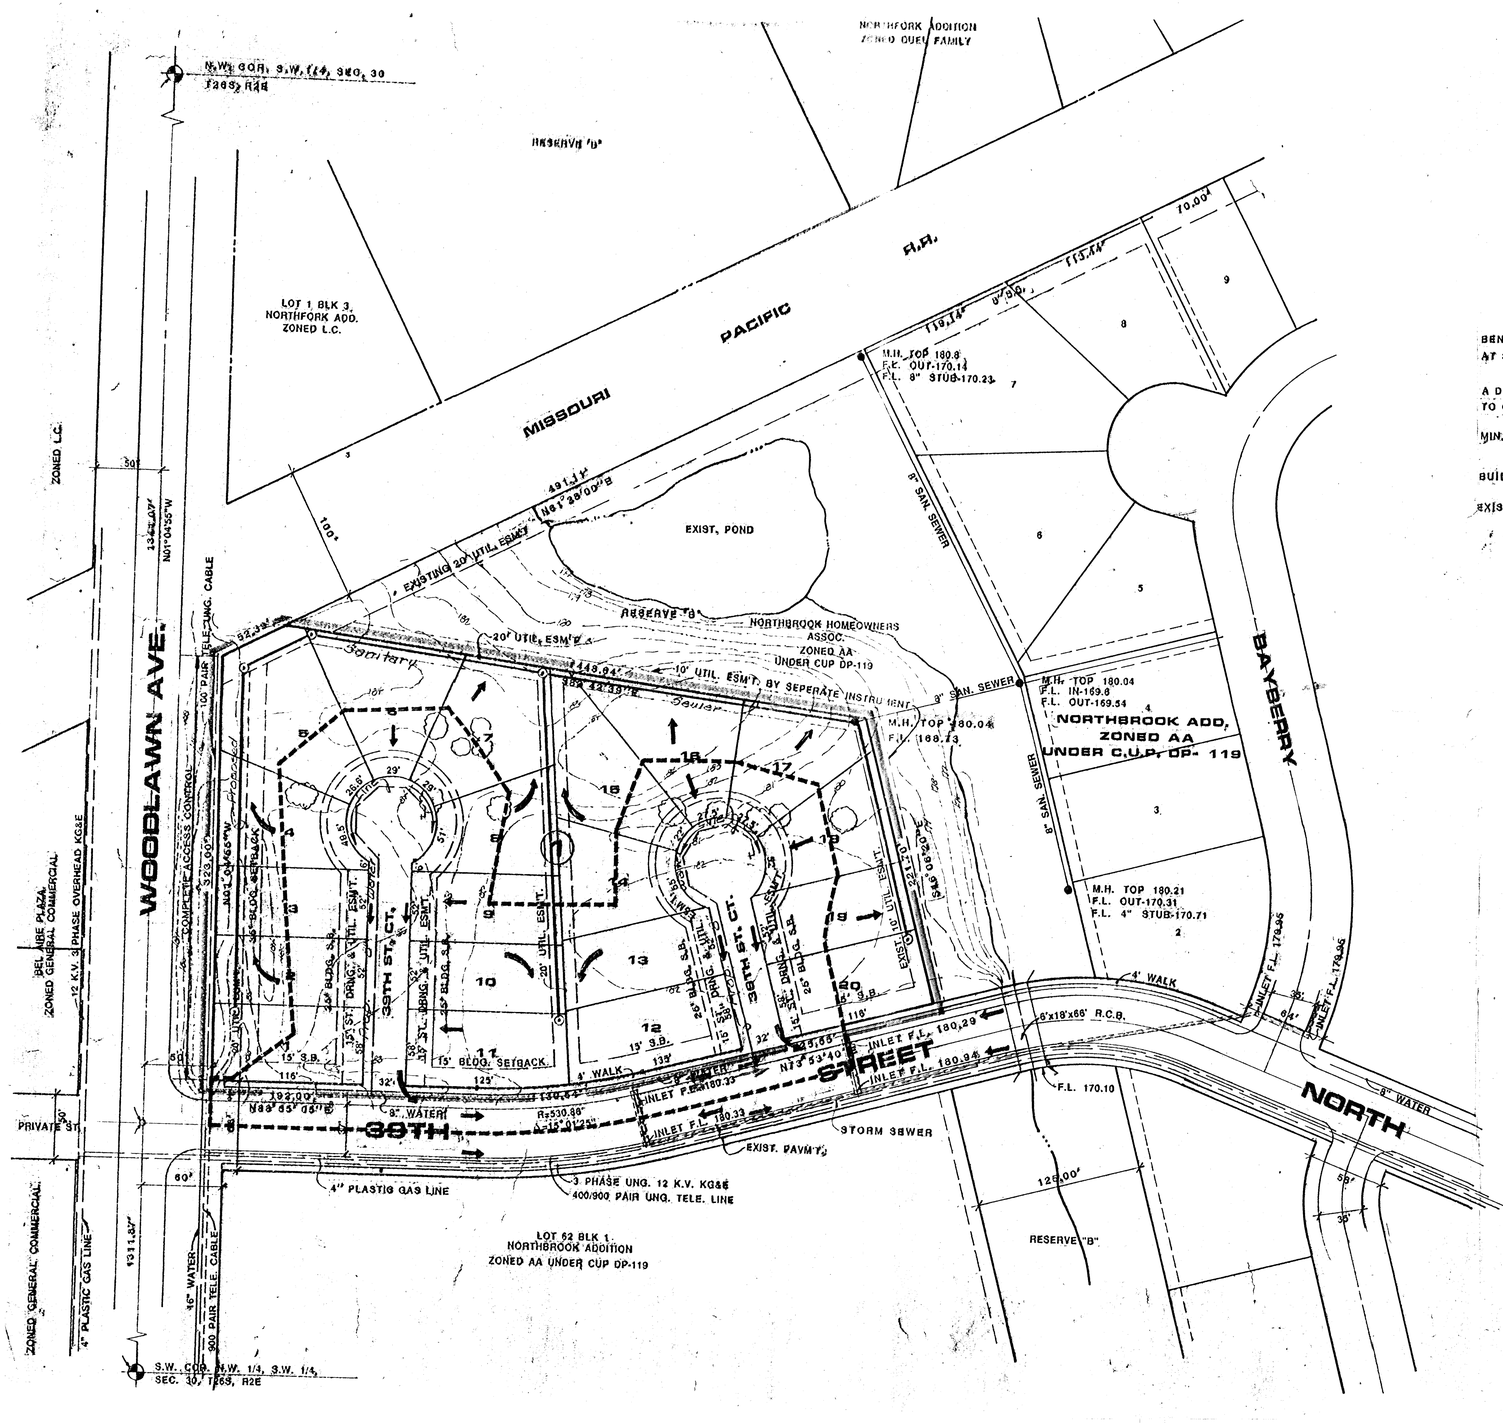

NOTES

BENCHMARK: R.R. SPIKE IN POWER POLE ON THE WEST SIDE OF WOODLAWN AT 39TH STREET NO. ELEV.- 185.10 CITY DATUM.

A DRAINAGE CONCEPT PLAN SHALL BE PREPARED BY M.K.E.C. AND SUBMITTED TO CITY ENGINEER.

MIN. PAD ELEVATIONS:- LOTS 2-9 AND 14-18. ELEV. 1372 M.S.L.
LOTS 1,10-13,19 & 20. ELEV. 1371 M.S.L.

BUILDINGS SETBACKS ARE AS PER NORTHFORK C.U.P. (D.P.- 119)

EXIST. CONTOURS ARE AT 1' INTERVALS, CITY DATUM.

LOCATION MAP

N
W E
S

SCALE: 1" = 50'

FORMERLY LOT 1, BLK. NORTHBROOK ADD.

NORTHBROOK 2ND. ADD.
DRAINAGE & UTILITY
CONCEPT

MID-KANSAS ENGINEERING CONSULTANTS PA.
3500 NORTH ROCK ROAD
BUILDING #800
WICHITA, KANSAS 67226

636-5566