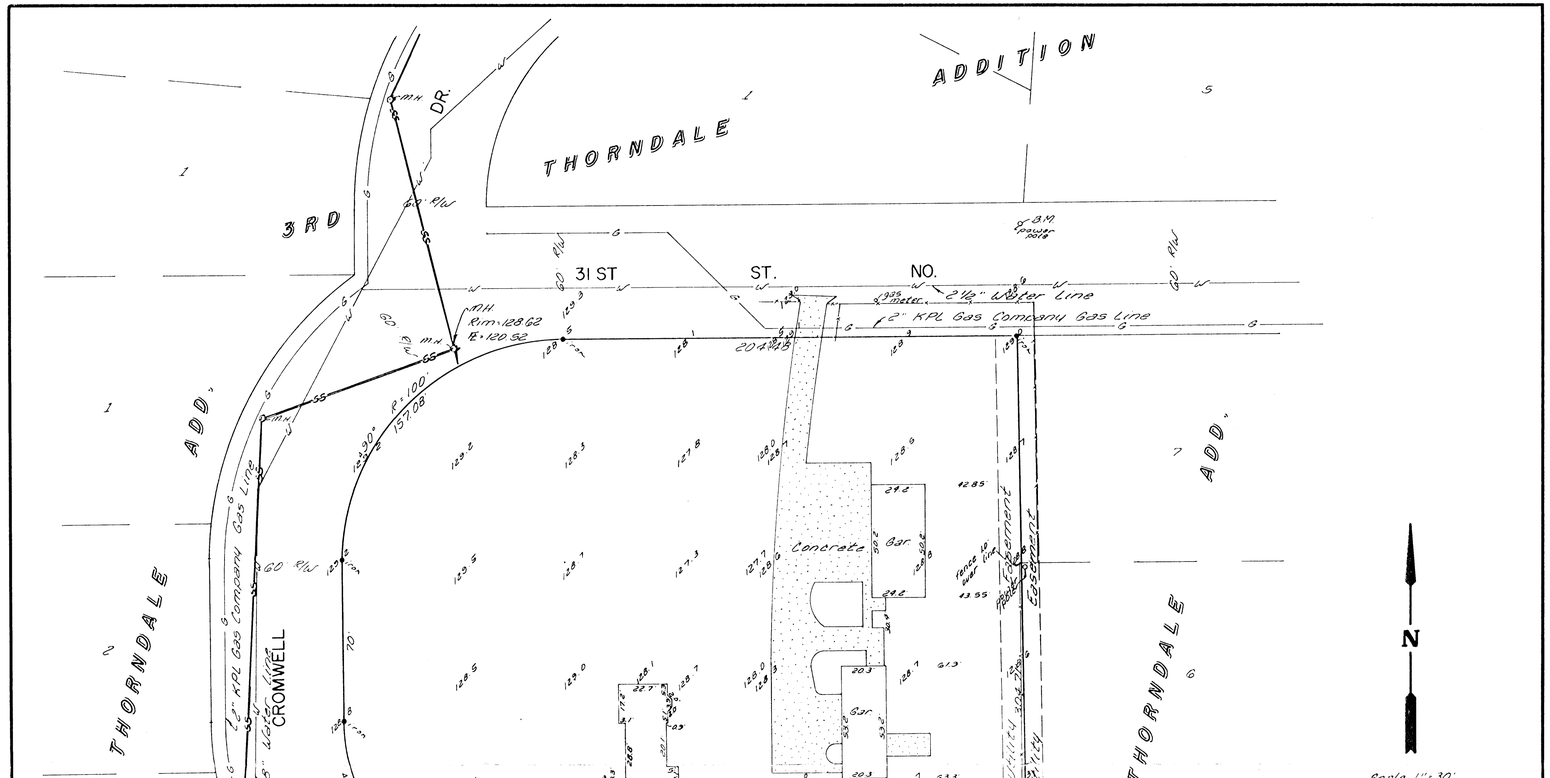
THORNDALE
ADDITION
3RD
ADD.
THORNDALE
ADD.
THORNDALE
DR.
31 ST
ST.
NO.
CROMWELL
12" KPL Gas Company Gas Line
6" Water Line
2½" Water Line
12" KPL Gas Company Gas Line
Concrete
Bar
Fence to bar line
Easement
Easement
MH
Rim 128.62
IE 120.52
R=100'
157.08'
20'x20'
B.M.
N
Scale 1" = 30'